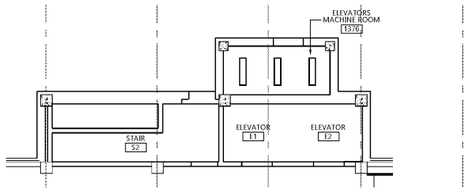

W S N E

PARTIAL 1ST FLOOR - ALTERNATE 2

SCALE : 1/8" = 1'-0"

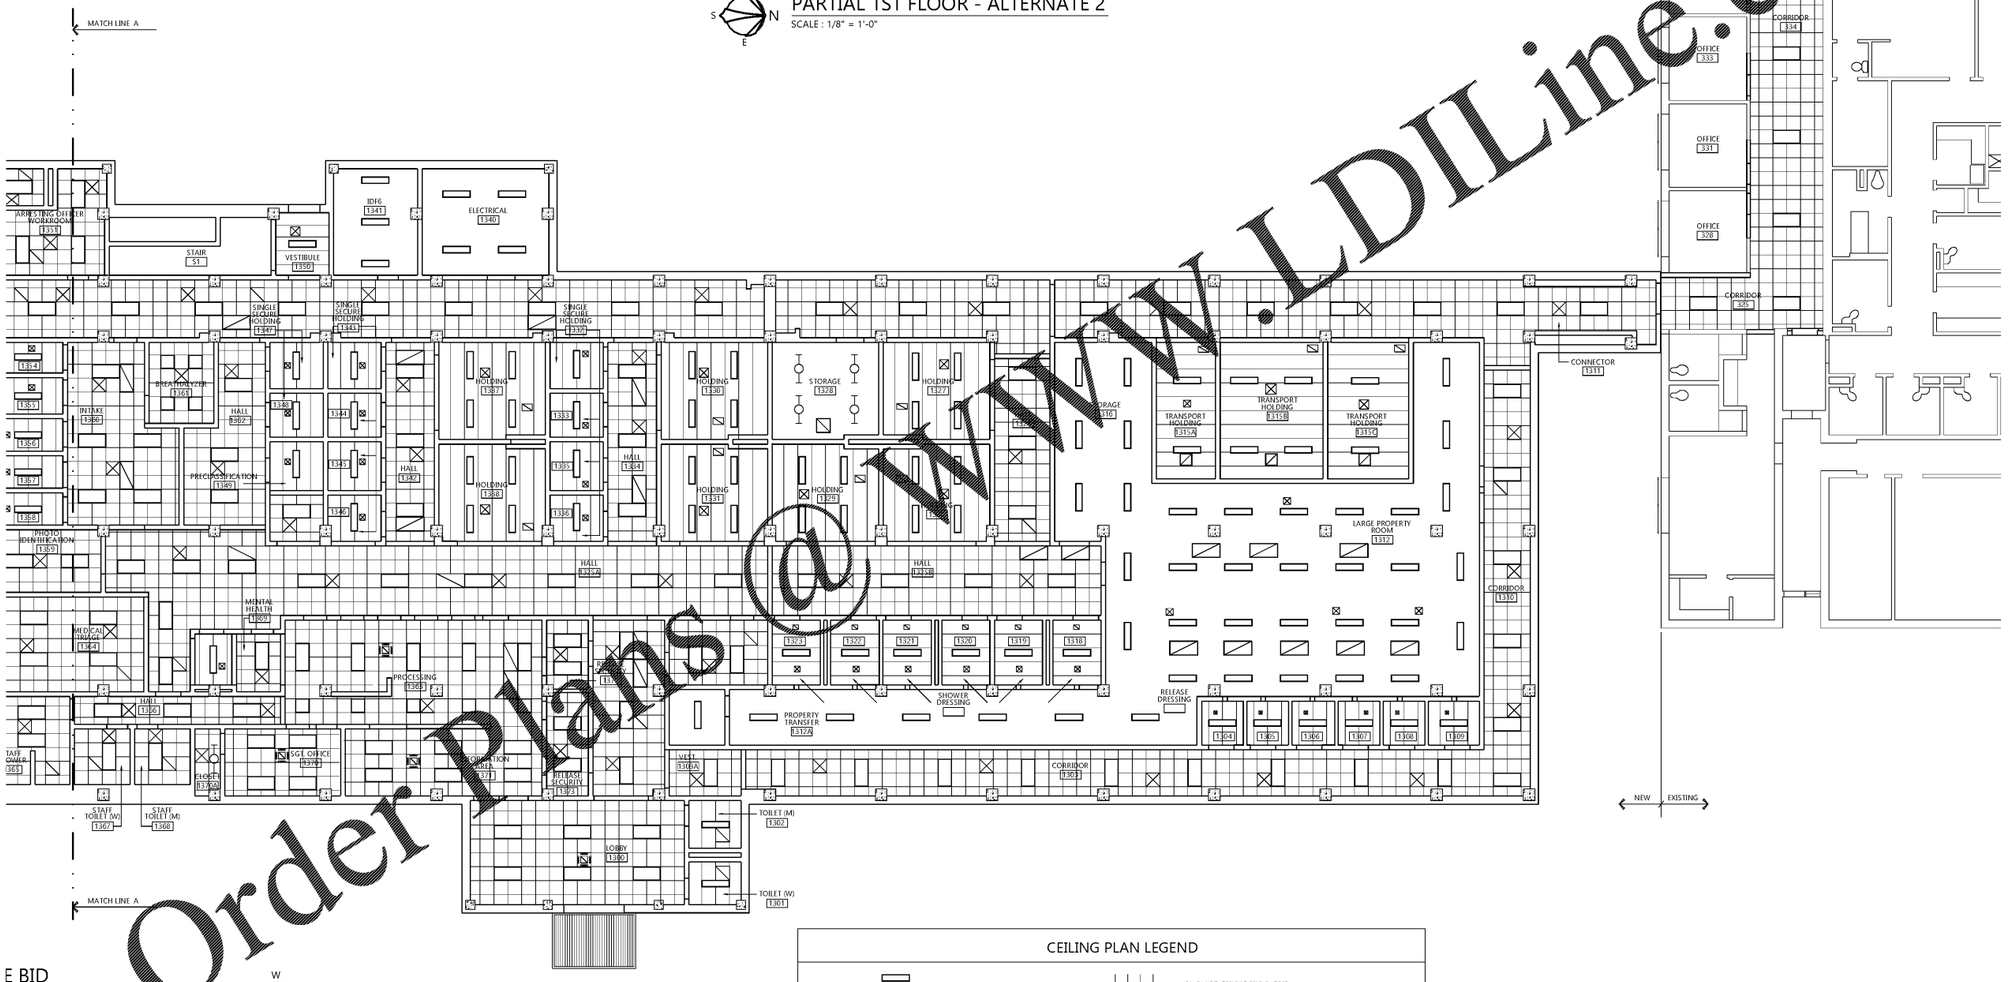

Order Plans @ WWW.LDILine.com

E BID

W S N E

JOB NORTH

1ST FLOOR REFLECTED CEILING PLAN- BASE BID

SCALE : 1/8" = 1'-0"

0 2 4 8 16 32

Graphic Scale

CEILING PLAN LEGEND

- LIGHT FIXTURES
- HVAC GRILLES
- A — SECURITY MESH EXAUST GRILLES SMOKE EVACUATION DUCT OPENING, KITCHEN RETURN AIR AND ETC.
- AP — SECURITY CEILING ACCESS PANEL
- 2'x 2' ABD CEILING TILE & GRID - SEE FINISH SCHEDULE FOR TYPE
- SECURITY CEILING (PLANK TYPE) SEE FINISH SCHEDULE
- GYP. BOARD CEILING
- METAL GRATE

NOTE:
1. FINAL POSITIONING OF ACCESS PANELS TO PROVIDE SERVICE ACCESS TO ALL BALANCING DAMPERS, FIRE DAMPERS, EQUIPMENT, VALVE CLEANOUTS, ETC.
2. PROVIDE ADDITIONAL ACCESS PANELS AS REQUIRED TO SERVICE ALL ABOVE ITEMS.
3. SEE DETENTION PLANS FOR CAMERA LOCATIONS AND DURESS STROBES

PH&J architects inc.
Montgomery, Alabama

CIP-2017-001
UPGRADES TO THE MOBILE COUNTY METRO JAIL
For The MOBILE COUNTY COMMISSION
MOBILE, ALABAMA

DRAWN RTS | CHECK HG
DATE April 2, 2019 RTA
REVISED
REVISED

SHEET TITLE
REFLECTED CEILING PLAN AND DETAILS INCLUDING ALTERNATES

JOB NO.
PH&J 1801-GV

SEQUENCE NO. 45 OF 175

A3.1