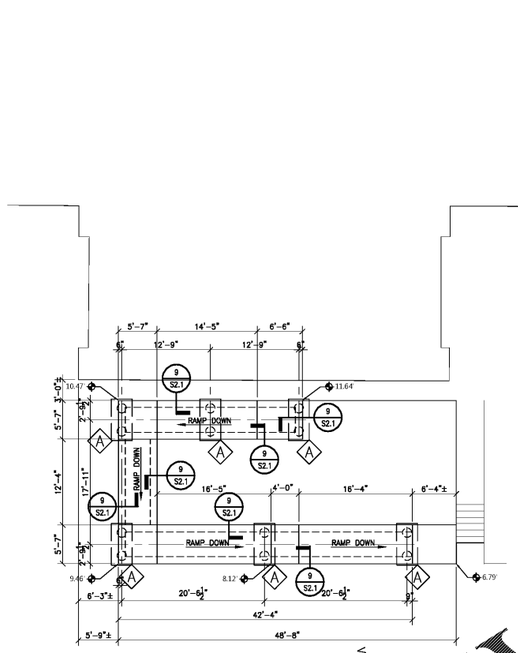

NEW RAMPS AT EAST SIDE OF EXISTING JAIL

SCALE: 1/8" = 1'-0"

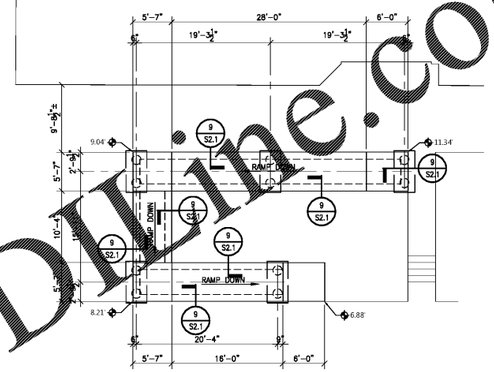

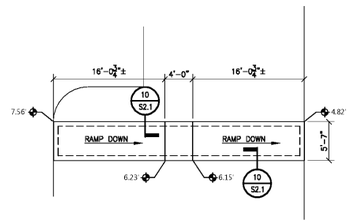

NEW RAMP NORTHEAST OF EXISTING BARRACKS BUILDING

SCALE: 1/8" = 1'-0"

ROOF CONSTRUCTION

8" THICK CONCRETE SLAB W/ #5 @ 12"O.C.
3/4" CLEAR TOP & BOTTOM W/ #4 @ 12"O.C.
TOP & BOTTOM TEMPERATURE REINF.

Order Plans @ WWW.LDLine.com

PH&J architects inc.
Alabama
Montgomery,

CIP-2017-001
UPGRADES TO THE MOBILE COUNTY METRO JAIL
For The MOBILE COUNTY COMMISSION
MOBILE, ALABAMA

ALABAMA REGISTERED No. 30035 PROFESSIONAL ENGINEER C. W. DANIELS 4-2-19

DRAWN	RAS
CHECK	JWD
DATE	APRIL 2, 2019 RTA
REVISED	
REVISED	

SHEET TITLE
NEW RAMP
FOUNDATION PLANS

JOB NO.
PH&J 1801-GV

SEQUENCE NO. 90 OF 175

S1.9

© PH&J ARCHITECTS, INC.
ALL RIGHTS RESERVED