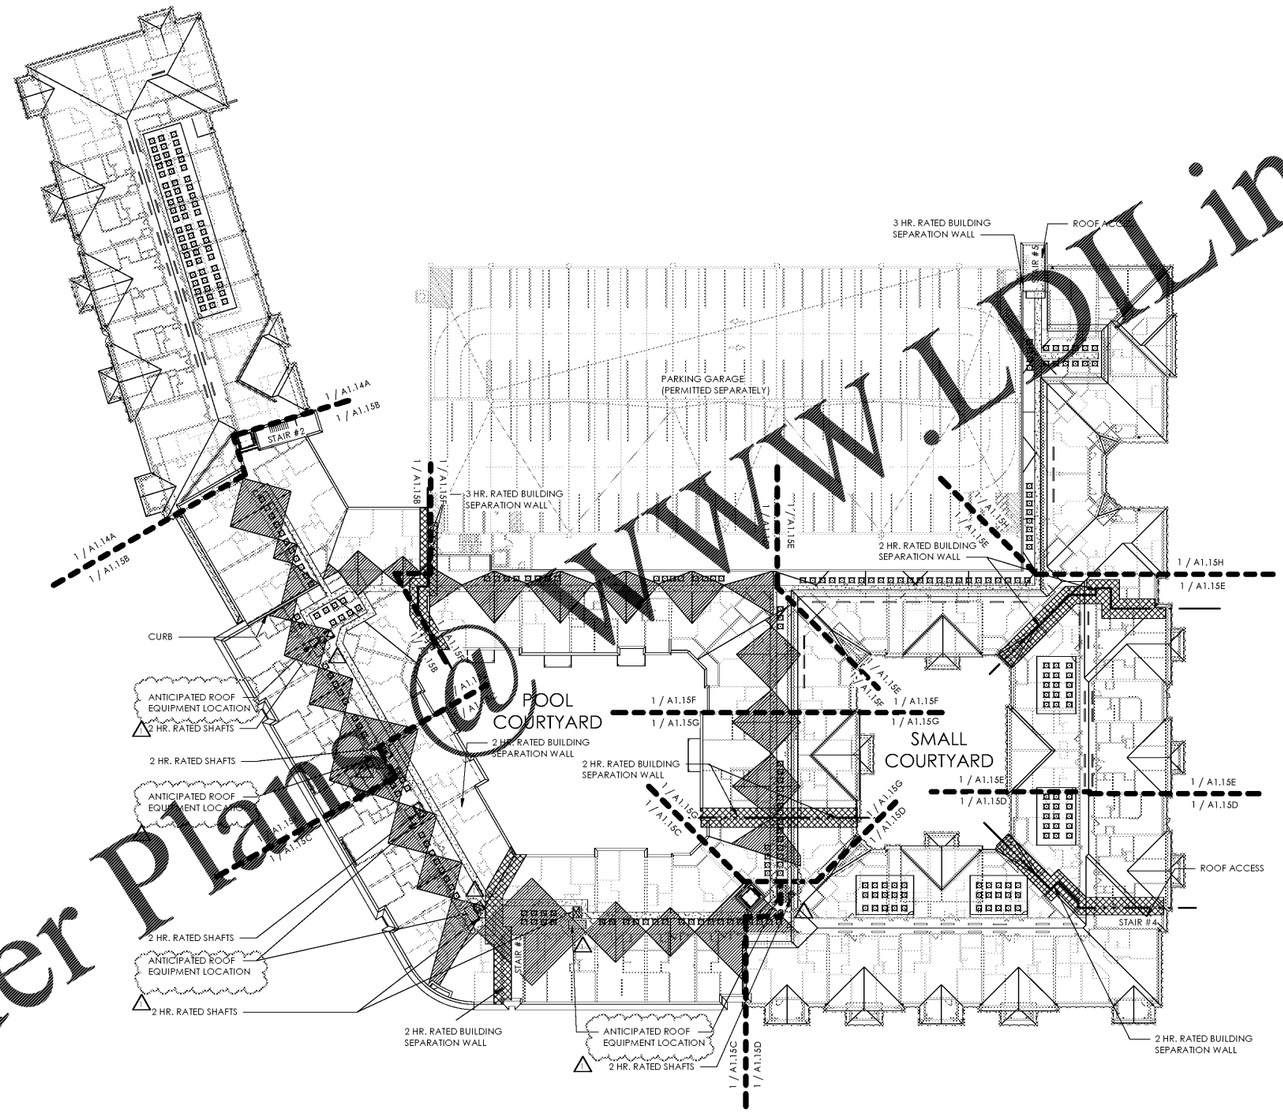

ROOF LEGEND

- INDICATES ASPHALT SHEATHING ROOF
- INDICATES TPO ROOF SYSTEM W/ 1/4" PER 1'-0" SLOPPING
- INDICATES 4'-0" MIN. WIDE FIRE RETARDANT SHEATHING AT PERIMETER FOR 2 HR BUILDING SEPARATION WALL - NO ROOF PENETRATIONS PERMITTED AT THIS LOCATION
- INDICATES ANTICIPATED EQUIPMENT ROOF LOCATIONS
- INDICATES ALL AREAS UNDER ROOF - PLUS ENGINEER TO PROVIDE REINFORCED BOTTOM AND CLEAR SPAN TRUSSES

1 ROOF CONTROL PLAN

SCALE: 1/32" = 1'-0"

Order Plans @ WWW.LDLine.com

Lyric at Norton Commons
Prospect, Kentucky

Bristol Development Group
381 Mallory Station Rd, Suite 204
Franklin, TN 37067

charlan • brock associates
architects • planners
1770 fennell street
maitland florida 32751-7208
407.660.8900 f:407.875.9948
www.cbaarchitects.com

ROOF CONTROL PLAN

date: **06/04/2019**
job no: **3789.15**
drawn by: **EGR, JAC, TQT**
reviewed by: **CBA**
issue history:

Δ	Date
1	07/03/19

A1.05

charlan, brock & associates, inc. hereby reserves its common law copyright and other property rights in these plans, ideas, and designs. These ideas, designs and plans are not to be reproduced, changed or copied in any form or manner whatsoever, nor are they to be assigned to any third party, without first obtaining the express written permission from c.b.a. inc. written dimensions shall have precedence over scale dimensions. AAC000798

7/3/2019 4:57:29 PM C:\CBA Projects\Revit Projects\3789.15 NORTON COMMONS_R18c_master.rvt