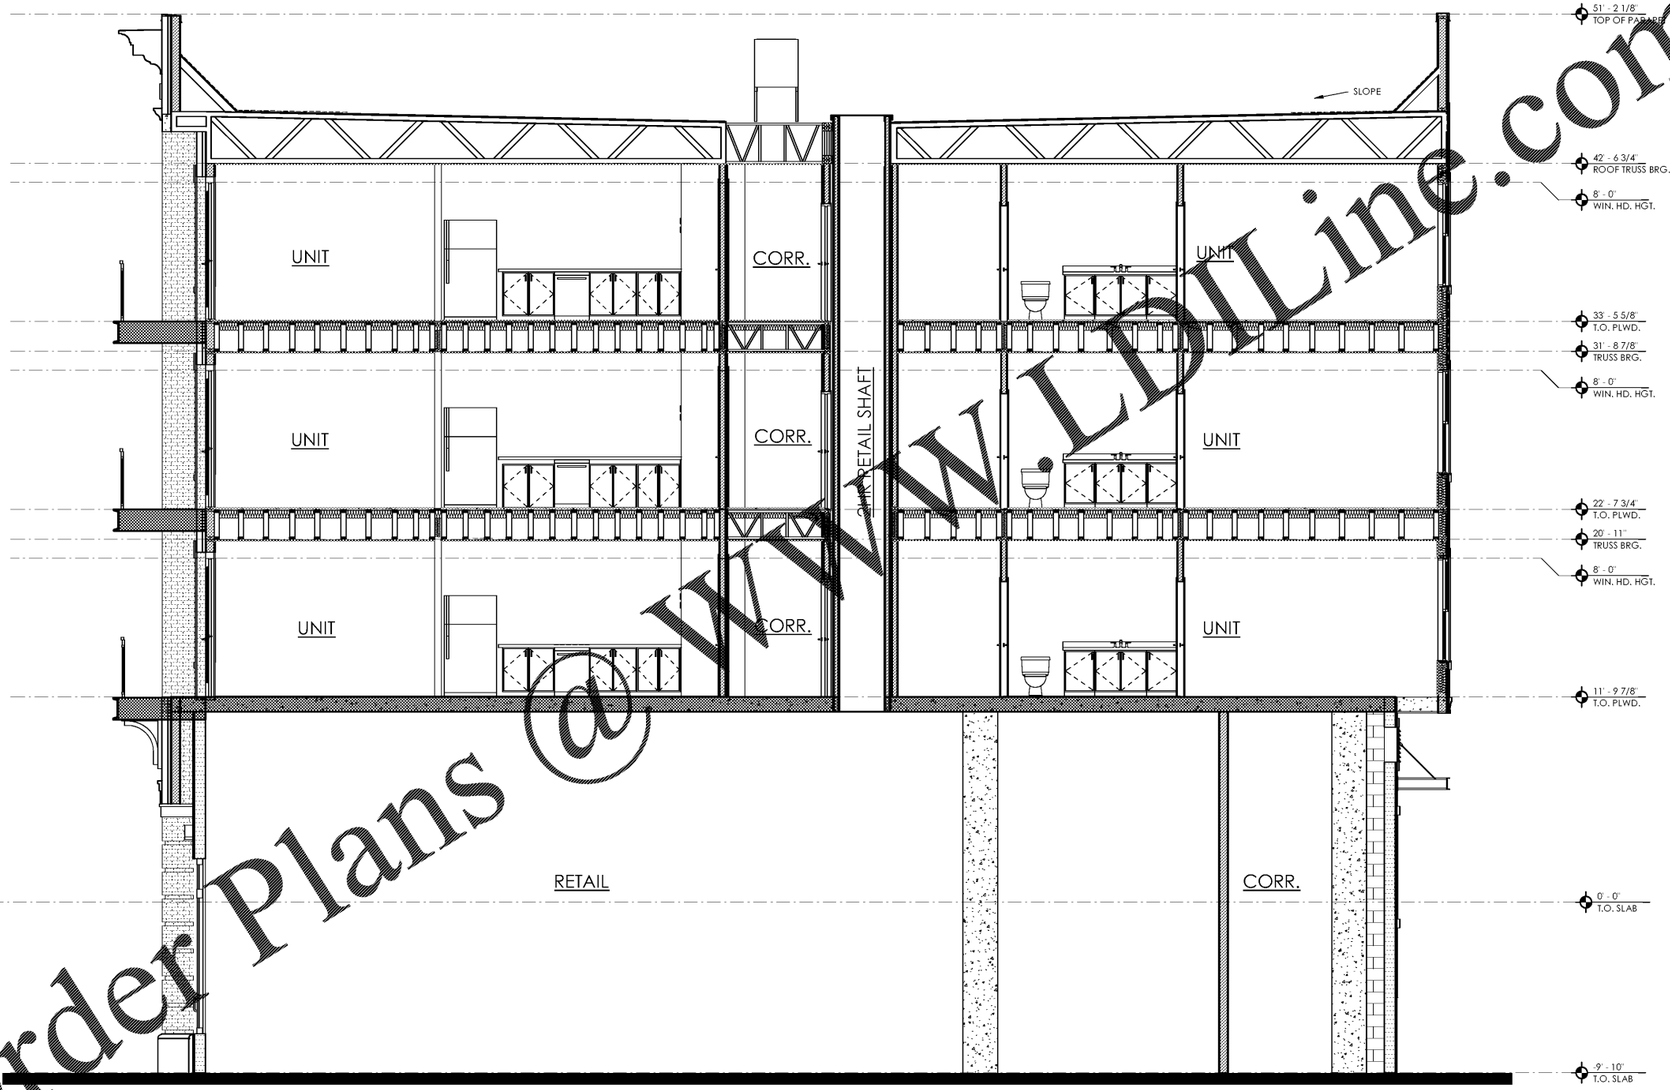

1 BUILDING ONE - SECTION (1)

SCALE: 1/4" = 1'-0"

Order Plans @ WWW.LDLine.com

6/5/2019 6:04:00 AM C:\CBA Graham Park Projects\3789.15 NEC NORTON COMMONS_R18_Shop\1R18common central

Lyric at Norton Commons
Prospect, Kentucky

Bristol Development Group
381 Mallory Station Rd, Suite 204
Franklin, TN 37067

Architect Name: Charlan Brock & Associates, AAC000798

Confidential property of Charlan Brock & Associates, Inc. All rights reserved. This drawing and all ideas, designs, and arrangements indicated or represented thereby are and shall remain the property of Charlan Brock & Associates, Inc. and shall not be used in whole or in part without the written permission of Charlan Brock & Associates, Inc. and shall not be loaned, copied or reproduced in any form or manner whatsoever, nor are they to be assigned to any third party, without first obtaining the express written permission from C.B.a., inc. written dimensions shall have precedence over scale dimensions.

charlan • brock associates
architects • planners

1770 fennell street
maitland florida 32751-7208
407.660.8900 f:407.875.9948
www.cbaarchitects.com

BUILDING SECTIONS

date: **06/04/2019**
job no: **3789.15**
drawn by: **EGR, JAC, TQT**
reviewed by: **CBA**
issue history:
Δ Date

A3.11

charlan, brock & associates, inc., hereby reserves its common law copyright and other property rights in these plans, ideas, and designs. these ideas, designs, and plans are not to be reproduced, changed or copied