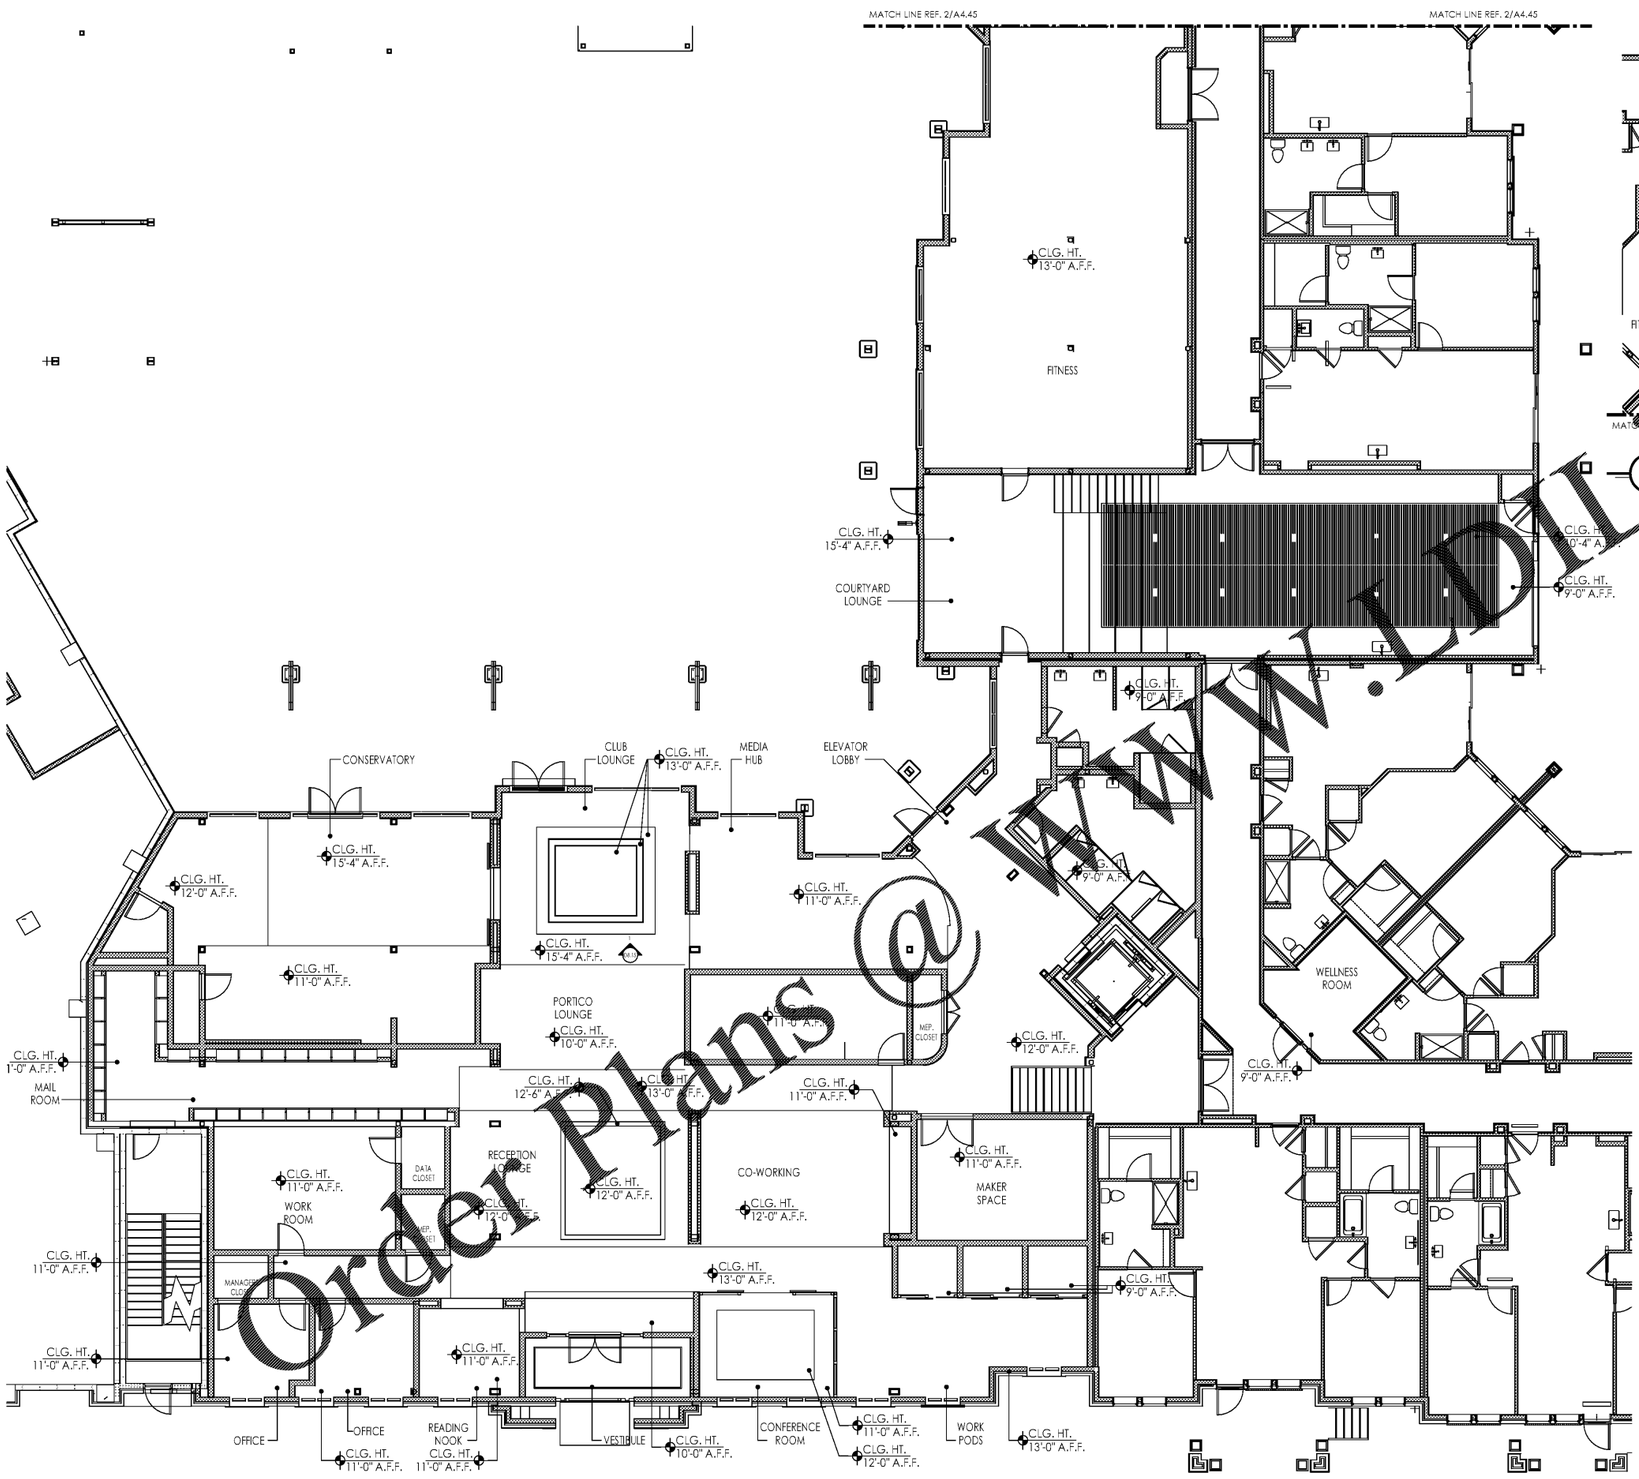

1 CLUBHOUSE AND FITNESS

RCP

SCALE: 1/8"=1'-0"

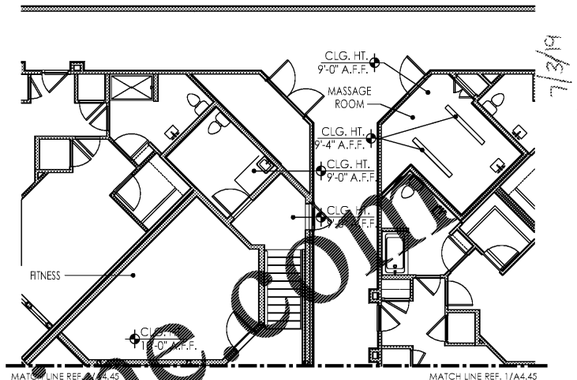

2 PARTIAL FITNESS AND MASSAGE

RCP

SCALE: 1/8"=1'-0"

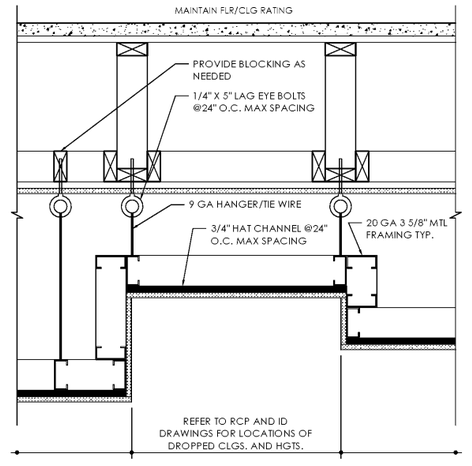

3 TYP. DROP CEILING DETAIL

DROP CEILING DET

SCALE: 1 1/2" = 1'-0"

"NEW SHEET"

Order Plans @ www.LDLine.com

7/3/19

Commonwealth of Kentucky
CHARLES L. CHARLAN
REGISTERED
No. 5038
COMMONWEALTH OF KENTUCKY
ARCHITECT

Charles L. Charlan, Architect, AR8219
Charlan Brock & Associates, AAC000798

Lyric at Norton Commons

Prospect, Kentucky

Bristol Development Group
381 Mallory Station Rd, Suite 204
Franklin, TN 37067

cba
charlan • brock associates
architects planners

1770 fennell street
maitland florida 32751-7208
407 660 8900 f: 407 875 9948
www . cbaarchitects . com

CLUBHOUSE AND FITNESS RCP

date: 06-04-2019
job no: 3789.15
drawn by: TQT
reviewed by: CBA
file: 3789-A4.45
issue history:
△ 07-03-19

A4.45

charlan, brock & associates, inc. hereby reserves its common law copyright and other property rights in these plans, ideas, and designs. these ideas, designs, and plans are not to be reproduced, changed or copied in any form or manner whatsoever, nor are they to be assigned to any third party, without first obtaining the express written permission from c.b.a., inc. written dimensions shall have precedence over scale dimensions.