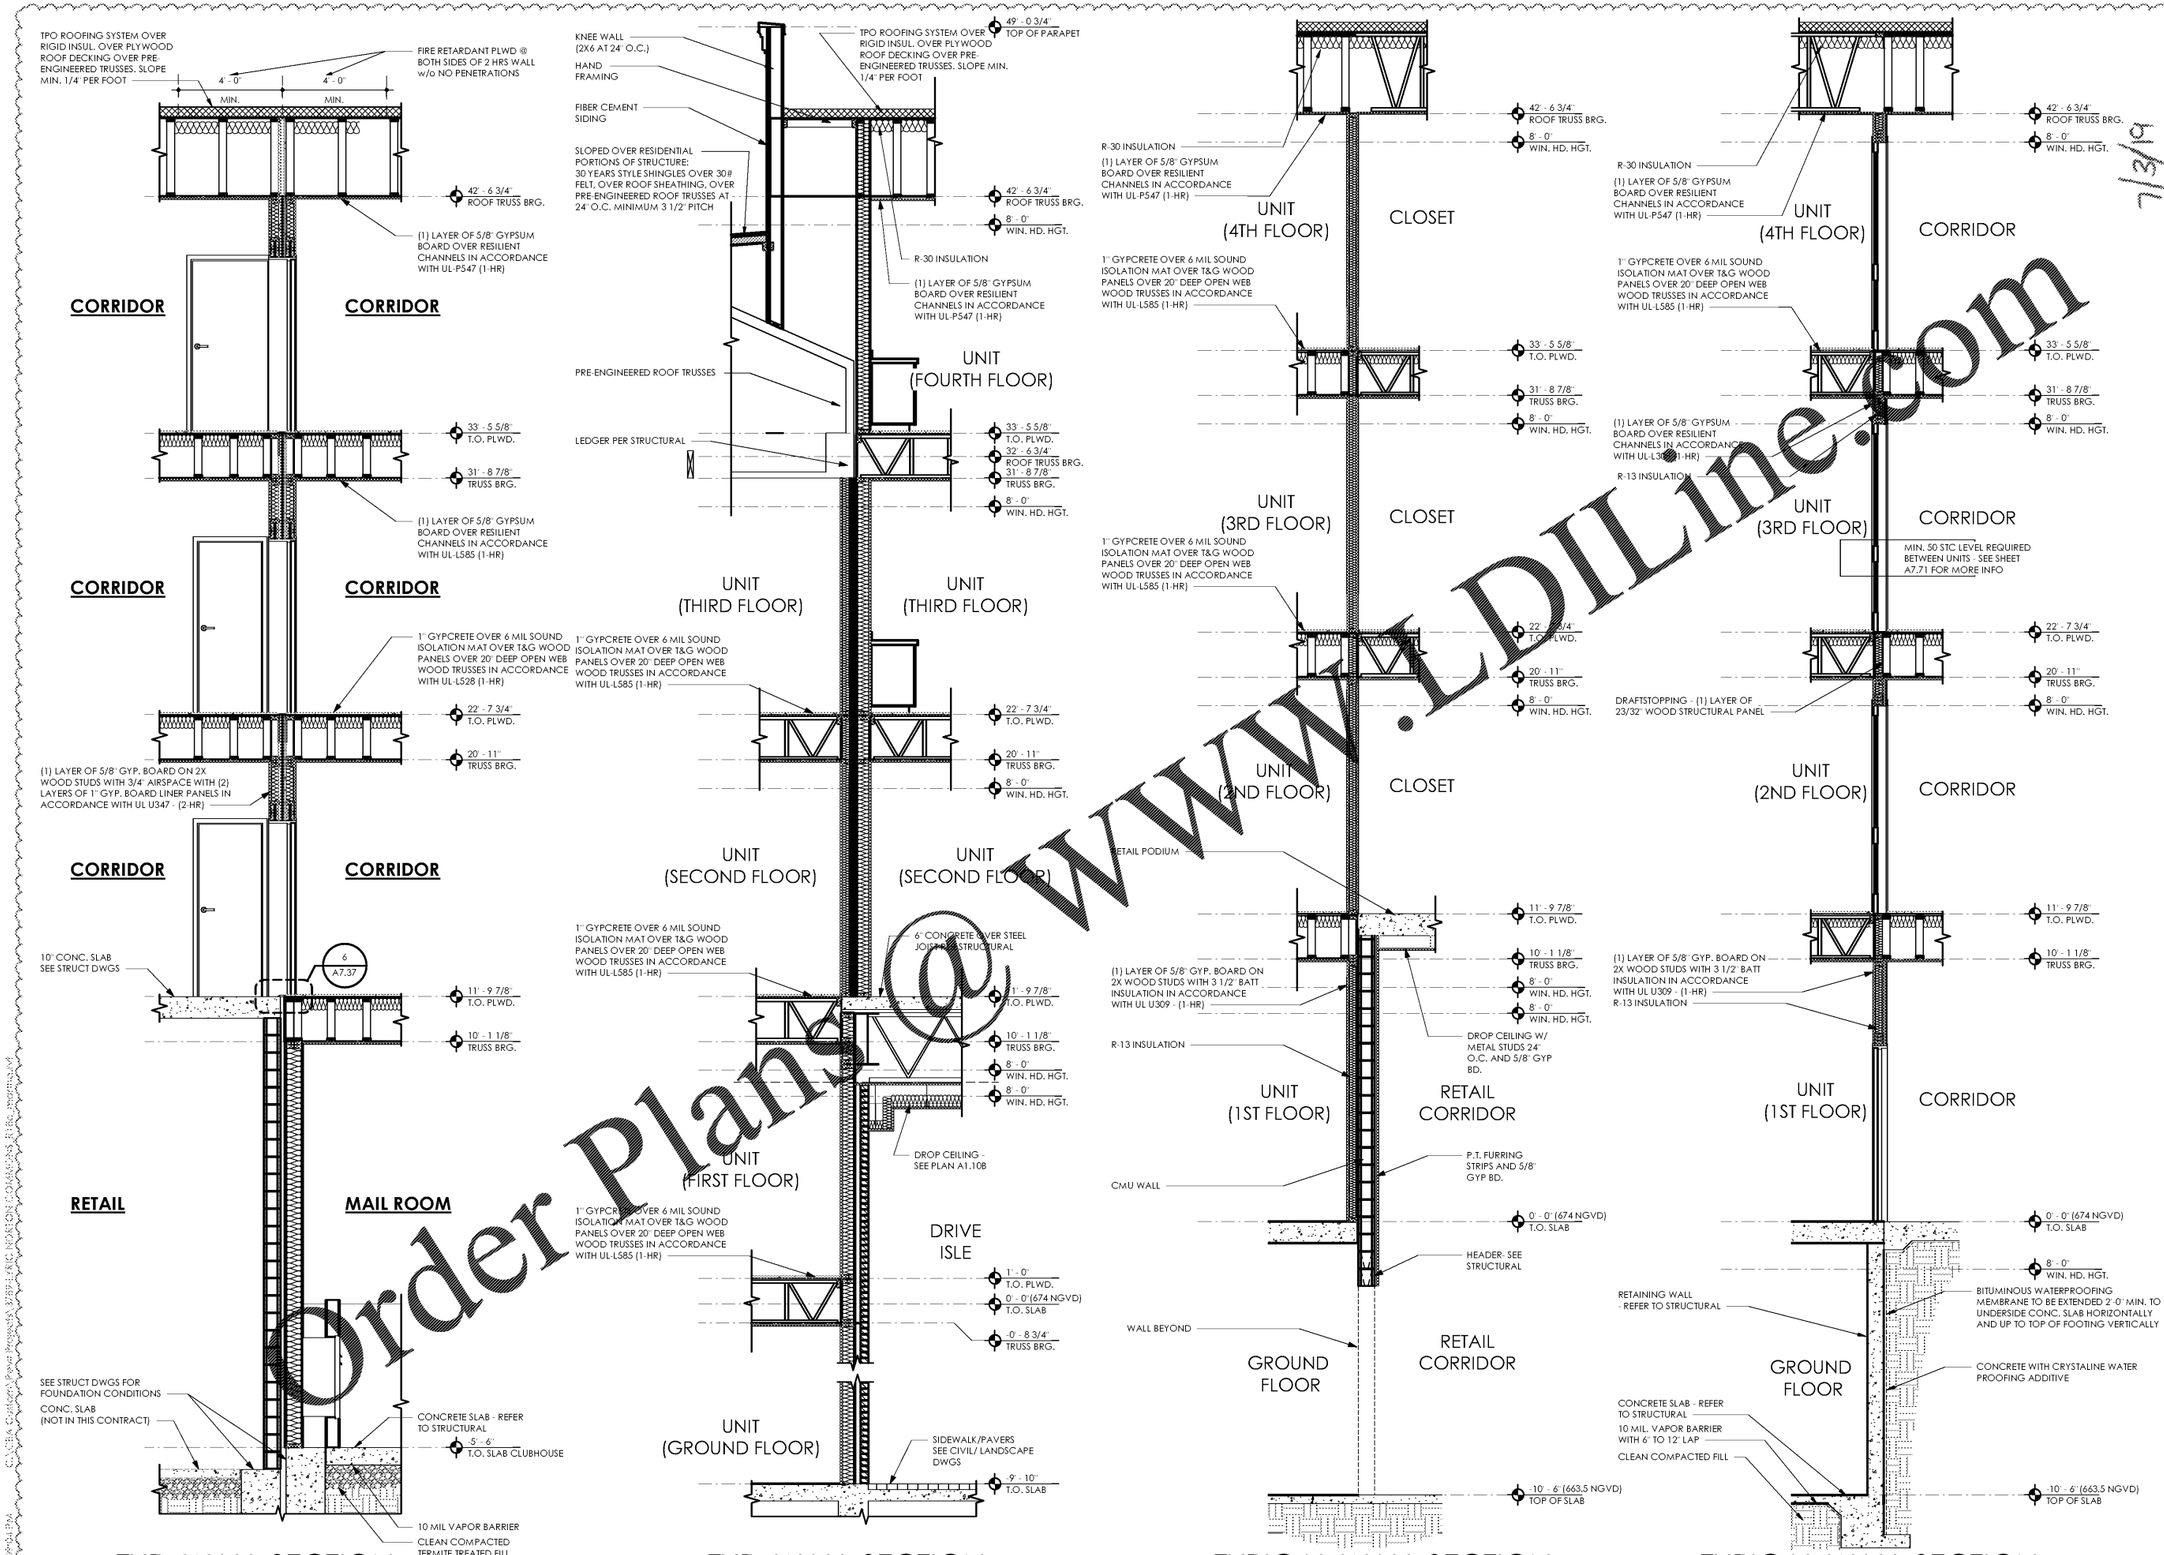

4 TYP. WALL SECTION
2 HR. @ RETAIL - CLUBHOUSE — SCALE: 3/8" = 1'-0"

3 TYP. WALL SECTION
DRIVE ISLE — SCALE: 3/8" = 1'-0"

2 TYPICAL WALL SECTION
RETAIL SERVICE CORRIDOR — SCALE: 3/8" = 1'-0"

1 TYPICAL WALL SECTION
UNIT ENTRY AND LOWER PODIUM — SCALE: 3/8" = 1'-0"

Order Plans @ WWW.LDILine.com

7/3/19

CHARLAN BROCK REGISTERED 5038 ARCHITECT KENTUCKY
Steven Brock, Kentucky Reg. No. 5038

Lyric at Norton Commons

Prospect, Kentucky

Bristol Development Group
381 Mallory Station Rd, Suite 204
Franklin, TN 37067

charlan • brock associates
architects • planners
1770 fennell street
maitland florida 32751-7208
407 660 8900 f:407 875 9948
www . cbaarchitects . com

TYPICAL WALL SECTIONS

date: **06/04/2019**
job no: **3789.15**
drawn by: **Author**
reviewed by: **Checker**
issue history:

Δ	Date
1	07/03/19

A5.17

charlan, brock & associates, inc. hereby reserves its common law copyright and other property rights in these plans, ideas, and designs. these ideas, designs, and plans are not to be reproduced, changed or copied in any form or manner whatsoever, nor are they to be assigned to any third party, without first obtaining the express written permission from c.b.a. inc. written dimensions shall have precedence over scale dimensions. AAC000798