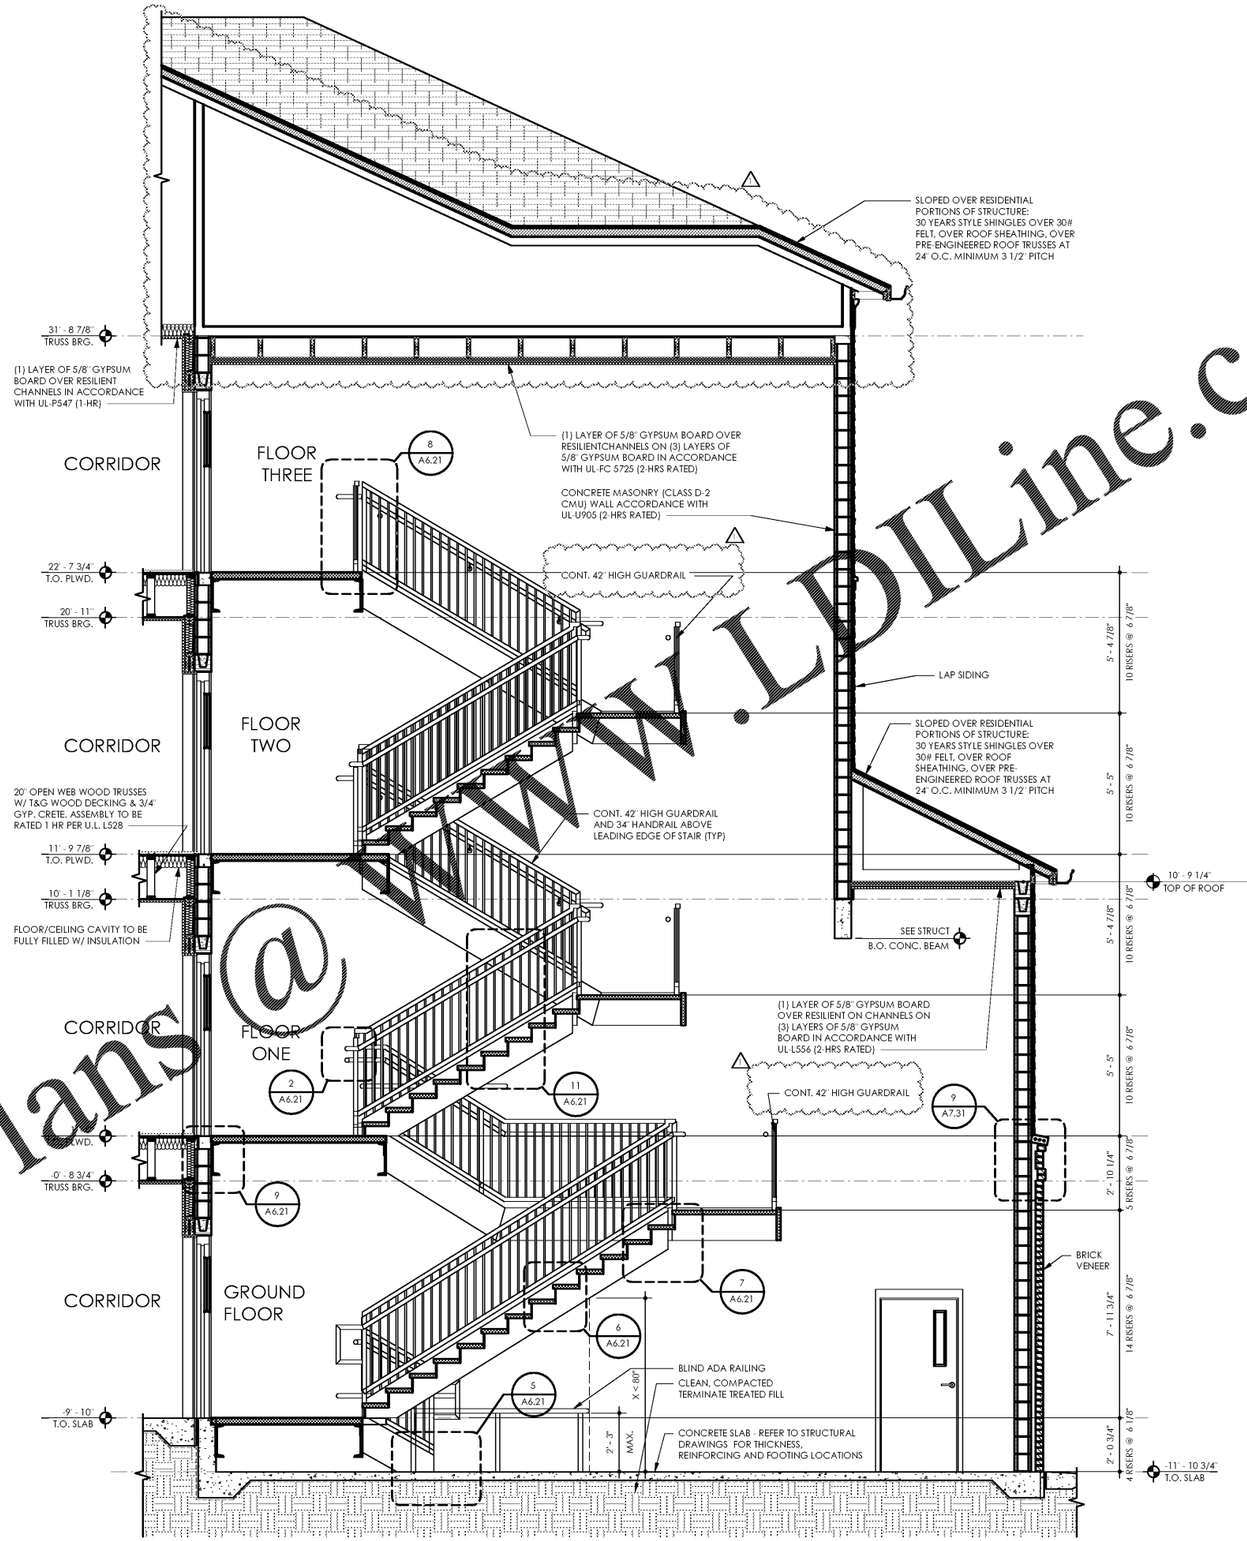

1 STAIR SECTION

STAIR TYPE ONE

SCALE: 3/8" = 1'-0"

Order Plans @ WWW.LDILine.com

7/3/19

Lyric at Norton Commons

Prospect, Kentucky

Bristol Development Group
381 Mallory Station Rd, Suite 204
Franklin, TN 37067

cba
charlan • brock associates
architects • planners
1770 fennell street
maitland florida 32751-7208
407.660.8900 f:407.875.9948
www.cbaarchitects.com

STAIRS SECTION

date: **06/04/2019**
job no: **3789.15**
drawn by: **EGR, JAC, TQT**
reviewed by: **CBA**
issue history:

Δ	Date
1	07/03/19

A6.02

charlan, brock & associates, inc. hereby reserves its common law copyright and other property rights in these plans, ideas, and designs. these ideas, designs, and plans are not to be reproduced, changed or copied in any form or manner whatsoever, nor are they to be assigned to any third party, without first obtaining the express written permission from c.b.a. inc. written dimensions shall have precedence over scale dimensions. AAC000798

7/3/2019 8:09:43 PM C:\CBA Projects\Bristol Prospect\3789.15 LYRIC NORTON COMMONS_R19_mgrimm.rvt