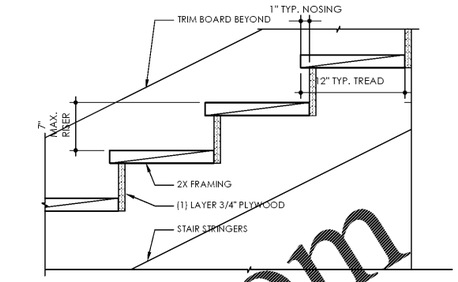

3 TYP STAIR SECTION

INTERIOR CLUB STAIRS SIMILAR

SCALE: 1 1/2"=1'-0"

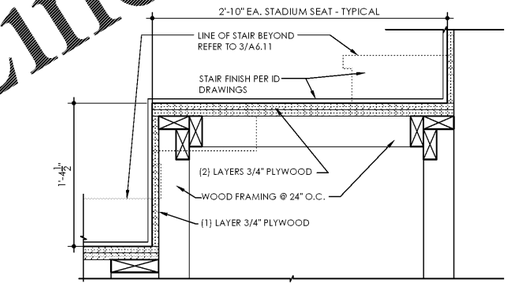

2 STAIR/SEATING SECTION

ENTERTAINMENT TUNNEL

SCALE: 1 1/2"=1'-0"

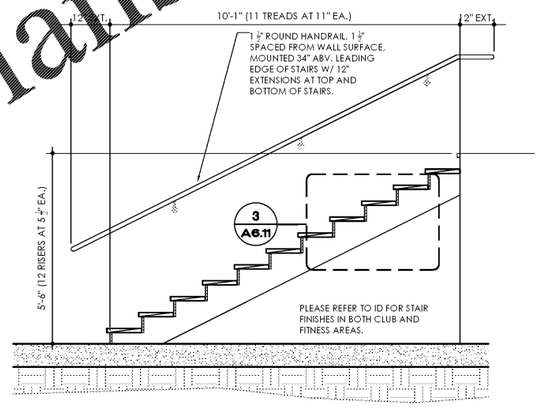

6 STAIR SECTION

CLUB AND FITNESS

SCALE: 1/2"=1'-0"

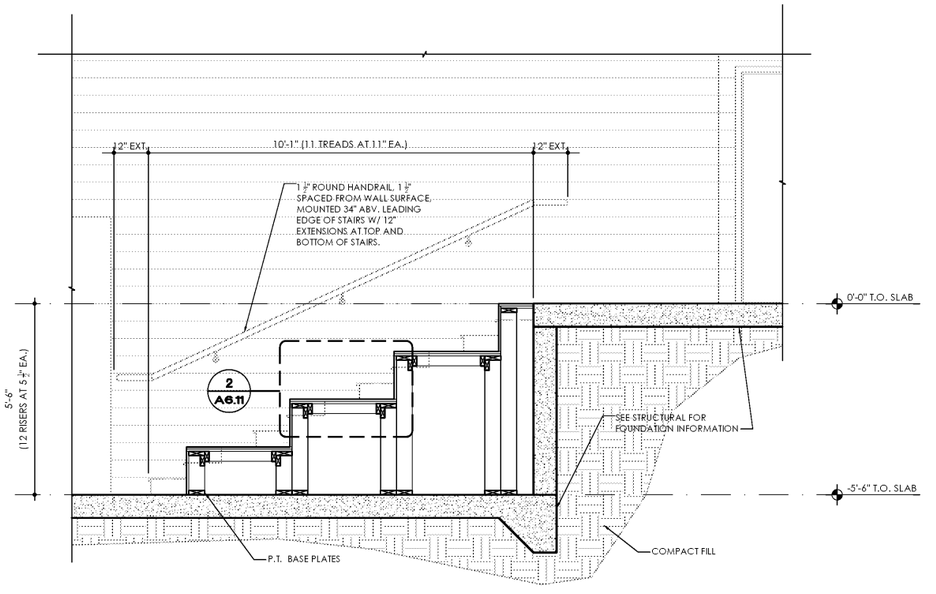

1 STAIR SECTION

ENTERTAINMENT TUNNEL

SCALE: 1/2"=1'-0"

Order Plans @ WWW.LDILine.com

7/3/19

Commonwealth Prospect, KY

Charles L. Charlan, Architect, AR8219
Charlan Brock & Associates, AAC000798

Lyric at Norton Commons

Prospect, Kentucky

Bristol Development Group
381 Mallory Station Rd, Suite 204
Franklin, TN 37067

cba
charlan • brock associates
architects planners
1770 fennell street
maitland florida 32751-7208
407 660 8900 f: 407 875 9948
www . cbaarchitects . com

ENTERTAINMENT TUNNEL

& STAIR SECTIONS

AND DETAILS

date: 06-04-2019
job no: 3789.15
drawn by: JHB
reviewed by: CBA
file: 3789-A6.11
issue history:
△ 07-03-19

A6.11

charlan, brock & associates, inc. hereby reserves its common law copyright and other property rights in these plans, ideas, and designs. these ideas, designs, and plans are not to be reproduced, changed or copied in any form or manner whatsoever, nor are they to be assigned to any third party, without first obtaining the express written permission from c.b.a., inc. written dimensions shall have precedence over scale dimensions.