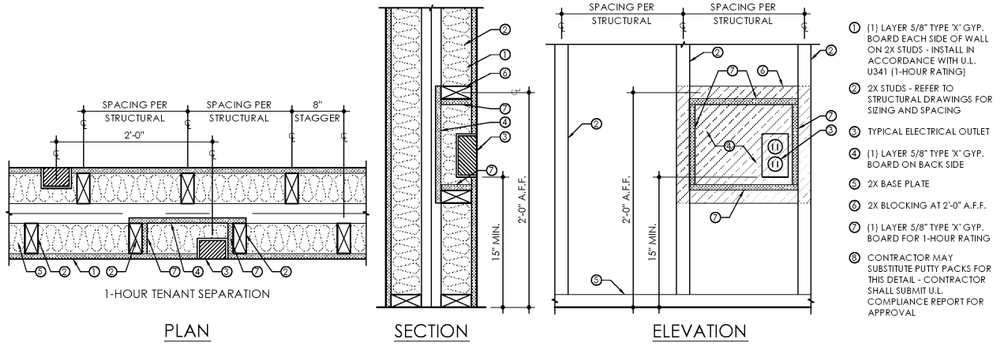

16 OUTLET BOX AT TYPICAL TENANT SEPARATION

1-HOUR RATING — SCALE: 1 1/2"=1'-0"

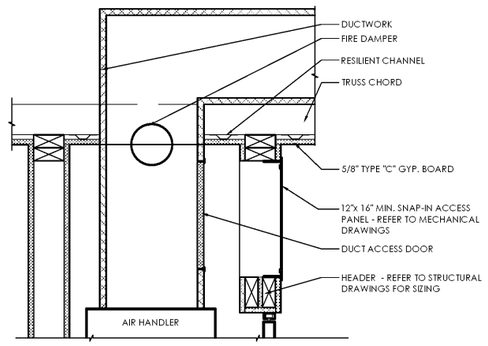

15 DAMPER ACCESS DOOR

PROVIDE 9"x16" PANEL WHEN BEARING < 8' A.F.F. — N.T.S.

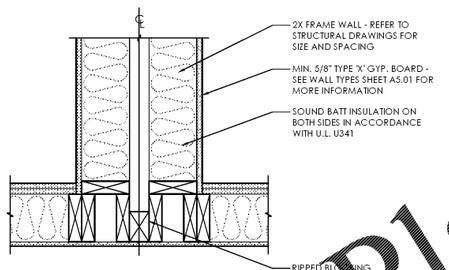

14 TENANT SEPARATION

SCALE: 1 1/2"=1'-0"

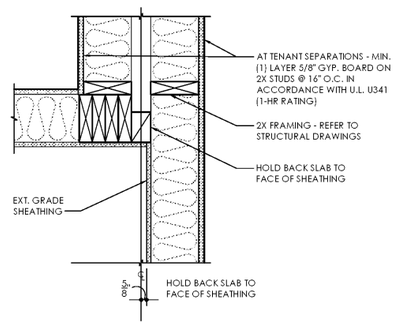

11 TENANT SEPARATION

SCALE: 1 1/2"=1'-0"

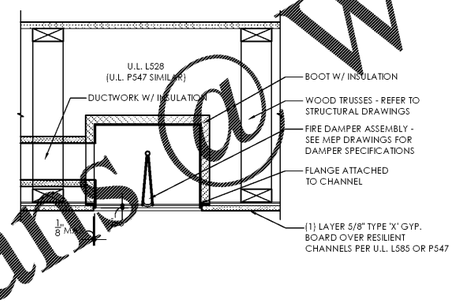

10 CLG. FIRE DAMPER DTL

ROOF ASSEMBLY SIMILAR — SCALE: 1 1/2"=1'-0"

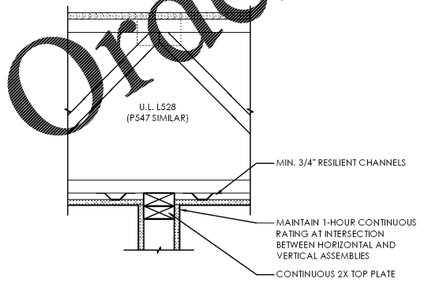

13 TYP. WALL TOP PLATE

BEARING AND NON-BEARING CONDITIONS — SCALE: 1 1/2"=1'-0"

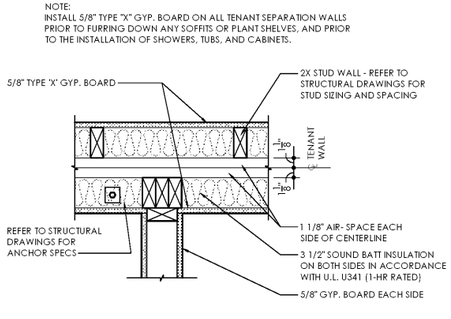

9 FIRESTOP • RATED WALL

SCALE: 1 1/2"=1'-0"

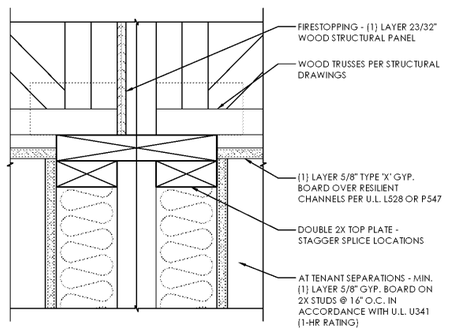

8 FIRESTOPPING AT CLG.

1-HOUR RATING — SCALE: 3"=1'-0"

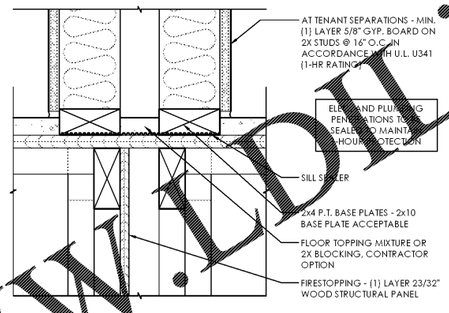

7 FIRESTOPPING • FLOOR

1-HOUR RATING — SCALE: 3"=1'-0"

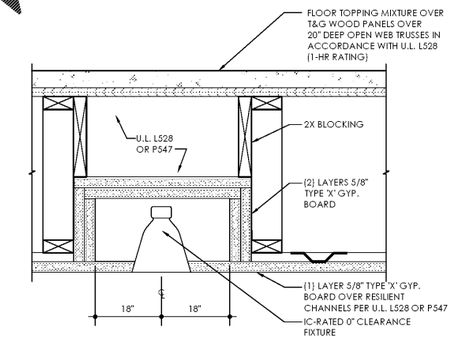

6 RECESSED LIGHT DETAIL

1-HOUR RATING — SCALE: N.T.S.

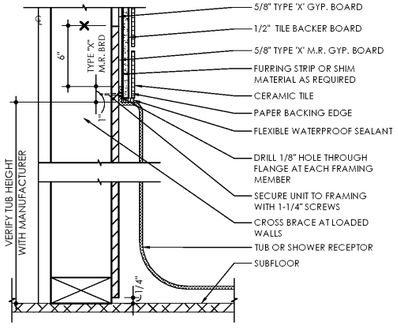

5 TUB • FIRE WALL DETAIL

ATC #B412-07 — SCALE: 3"=1'-0"

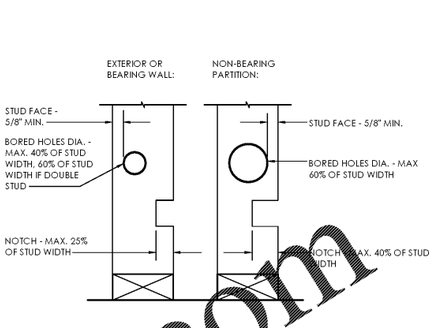

4 WOOD STUD DETAIL

SCALE: 3"=1'-0"

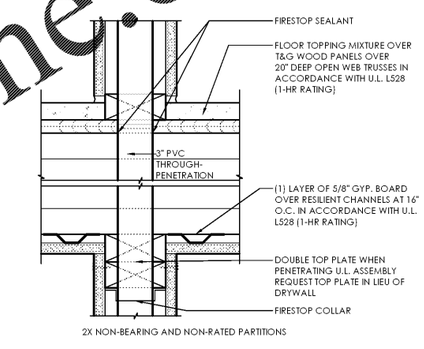

3 FIRE STOP DETAIL

1-HOUR RATING — SCALE: 3"=1'-0"

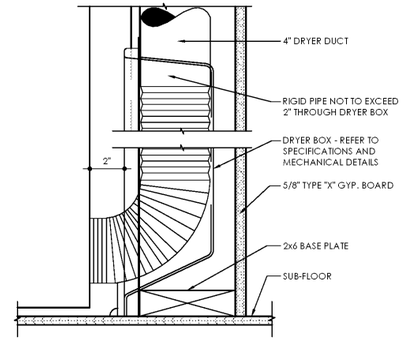

2 DRYER EXHAUST DETAIL

SCALE: 3"=1'-0"

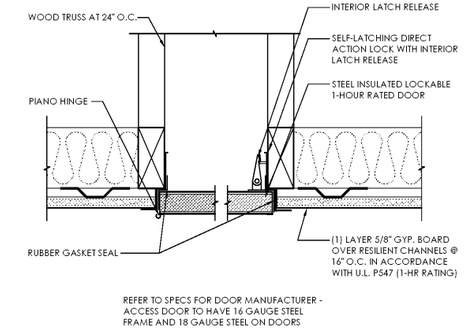

1 ATTIC ACCESS DOOR

1-HOUR PROTECTED — SCALE: 3"= 1'-0"

Order Plans @ WWW.LDLine.com

6-04-19
Common North, Prospect, KY

Charles L. Charlan, Architect, AR8219
Charlan Brock & Associates, AAC000798

Lyric at Norton Commons
Prospect, Kentucky

Bristol Development Group
381 Mallory Station Rd, Suite 204
Franklin, TN 37067

charlan • brock associates
architects planners
1770 fennell street
maitland florida 32751-7208
407 660 8900 f: 407 875 9948
www . cbaarchitects . com

TYPICAL FIRESTOPPING DETAILS

date: 06-04-2019
job no: 3789.15
drawn by: JHB
reviewed by: CBA
file: 3789-A7.61
issue history:

A7.61

charlan, brock & associates, inc., hereby reserves its common law copyright and other property rights in these plans, ideas, and designs. these ideas, designs, and plans are not to be reproduced, changed or copied in any form or manner whatsoever, nor are they to be assigned to any third party, without first obtaining the express written permission from c.b.a., inc. written dimensions shall have precedence over scale dimensions.

Wednesday, June 05, 2019 P:\3789 - Norton Commons\CAD\Working Drawings\Arch\3789-A7.61 - Typ Firestopping Details.dwg