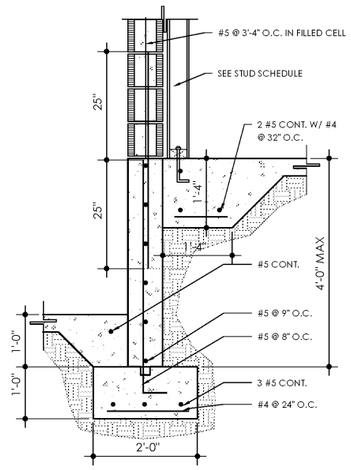

8LABS TO BE POURED AT A LATER DATE AT RETAIL SPACES

1 INTERIOR RET. DETAIL

SCALE: 3/4"=1'-0"

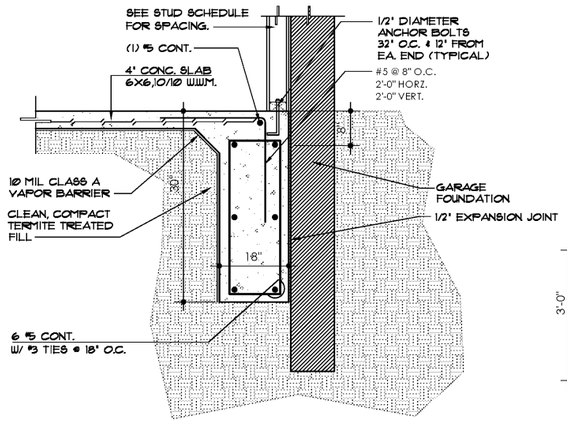

2 BEARING WALL AT GARAGE

SCALE: 3/4"=1'-0"

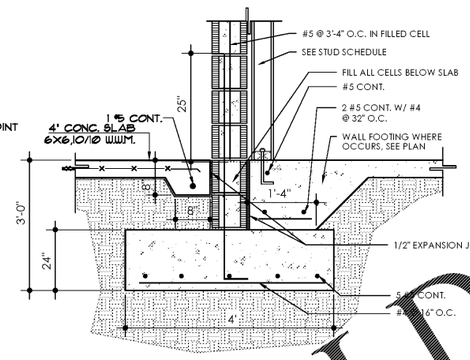

3 STAIR FOUNDATION

SCALE: 3/4"=1'-0"

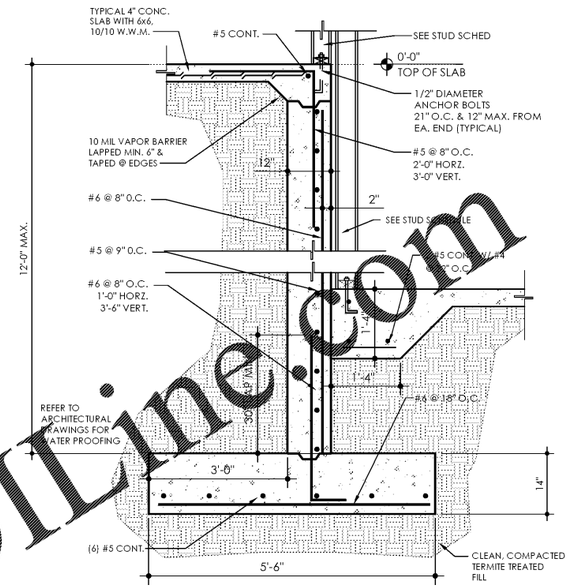

4 ELEVATED RETAINING WALL

SCALE: 3/4"=1'-0"

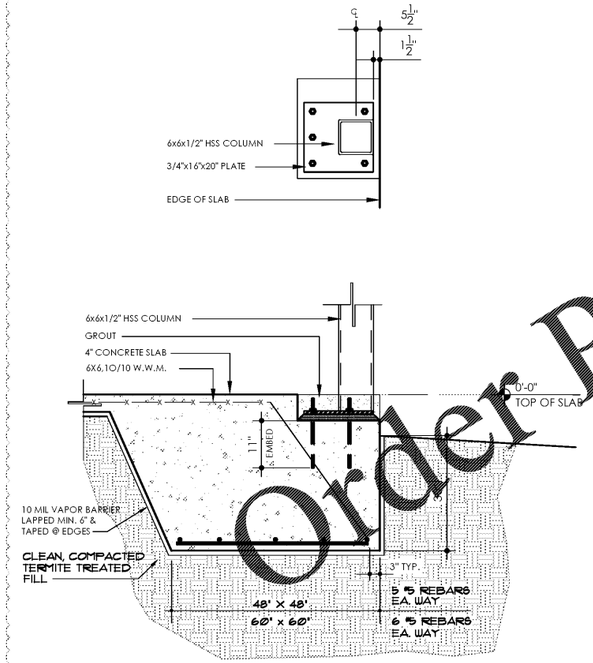

5 EXTERIOR STEEL COLUMN

SCALE: 3/4"=1'-0"

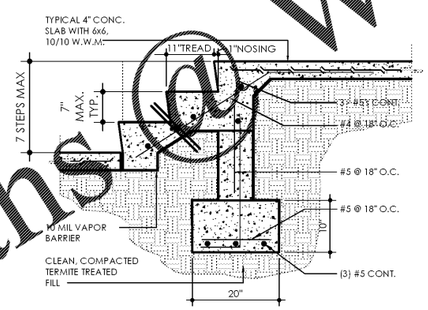

6 TURN DOWN/STAIR SLAB

SCALE: 3/4"=1'-0"

NOTE: ALL EXTERIOR FOUNDATIONS TO HAVE SLAB INSULATION, REFER TO ARCH AND MEP DRAWINGS FOR REQUIREMENTS

7 TYPICAL FOUNDATION NOTES

SCALE: N.T.S.

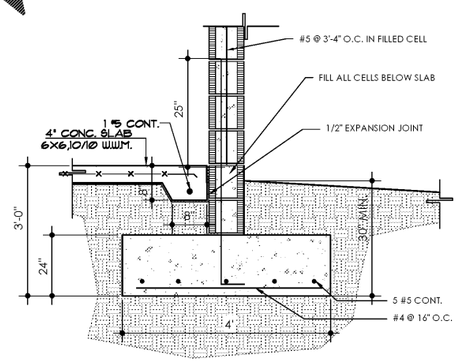

8 STAIR FOUNDATION

SCALE: 3/4"=1'-0"

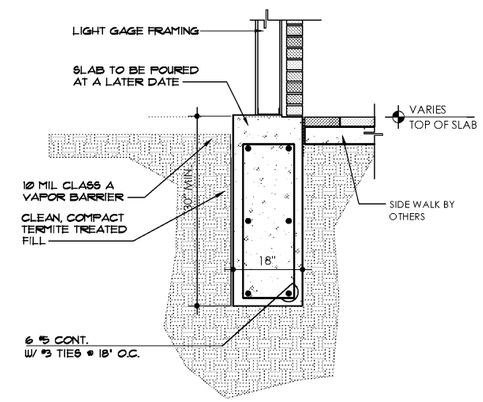

9 FOUNDATION AT RETAIL

SCALE: 3/4"=1'-0"

1

NALIN H. JOSHI, P.E.
4321 MAYWOOD DRIVE
JACKSONVILLE, FLORIDA 32277
NALINJAYSHREE@AOL.COM
(904)744-6133

Norton Commons North - Apartments

:: Prospect, Kentucky

Bristol Development Group
381 Mallory Station Rd, Suite 204
Franklin, TN 37067

charlan • brock associates
architects • planners
1770 fennell street
maitland florida 32751-7208
407 660 8900 f 407 875 9948
www . cbaarchitects . com

FOUNDATION DETAILS

date: 06-04-2019
job no: 3789.15
drawn by: COOL
reviewed by: NHJ
file: 3789SDT-1B
issue history:
1 7-3-2019

REV1-07-03-2019

SDT-1B

Order Plans @ WWW.LDLine.com

charlan, brock & associates, inc. hereby reserves its common law copyright and other property rights in these plans, ideas, designs, and plans are not to be reproduced, changed or copied in any form or manner whatsoever, nor are they to be assigned to any third party, without first obtaining the express written permission from c.b.a., inc. written dimensions shall have precedence over scale dimensions.

Exterior Elevations Tuesday, July 02, 2019 C:\USERS\NHJ\DOCUMENTS\3789 NORTON COMMONS\3789SDT-1B