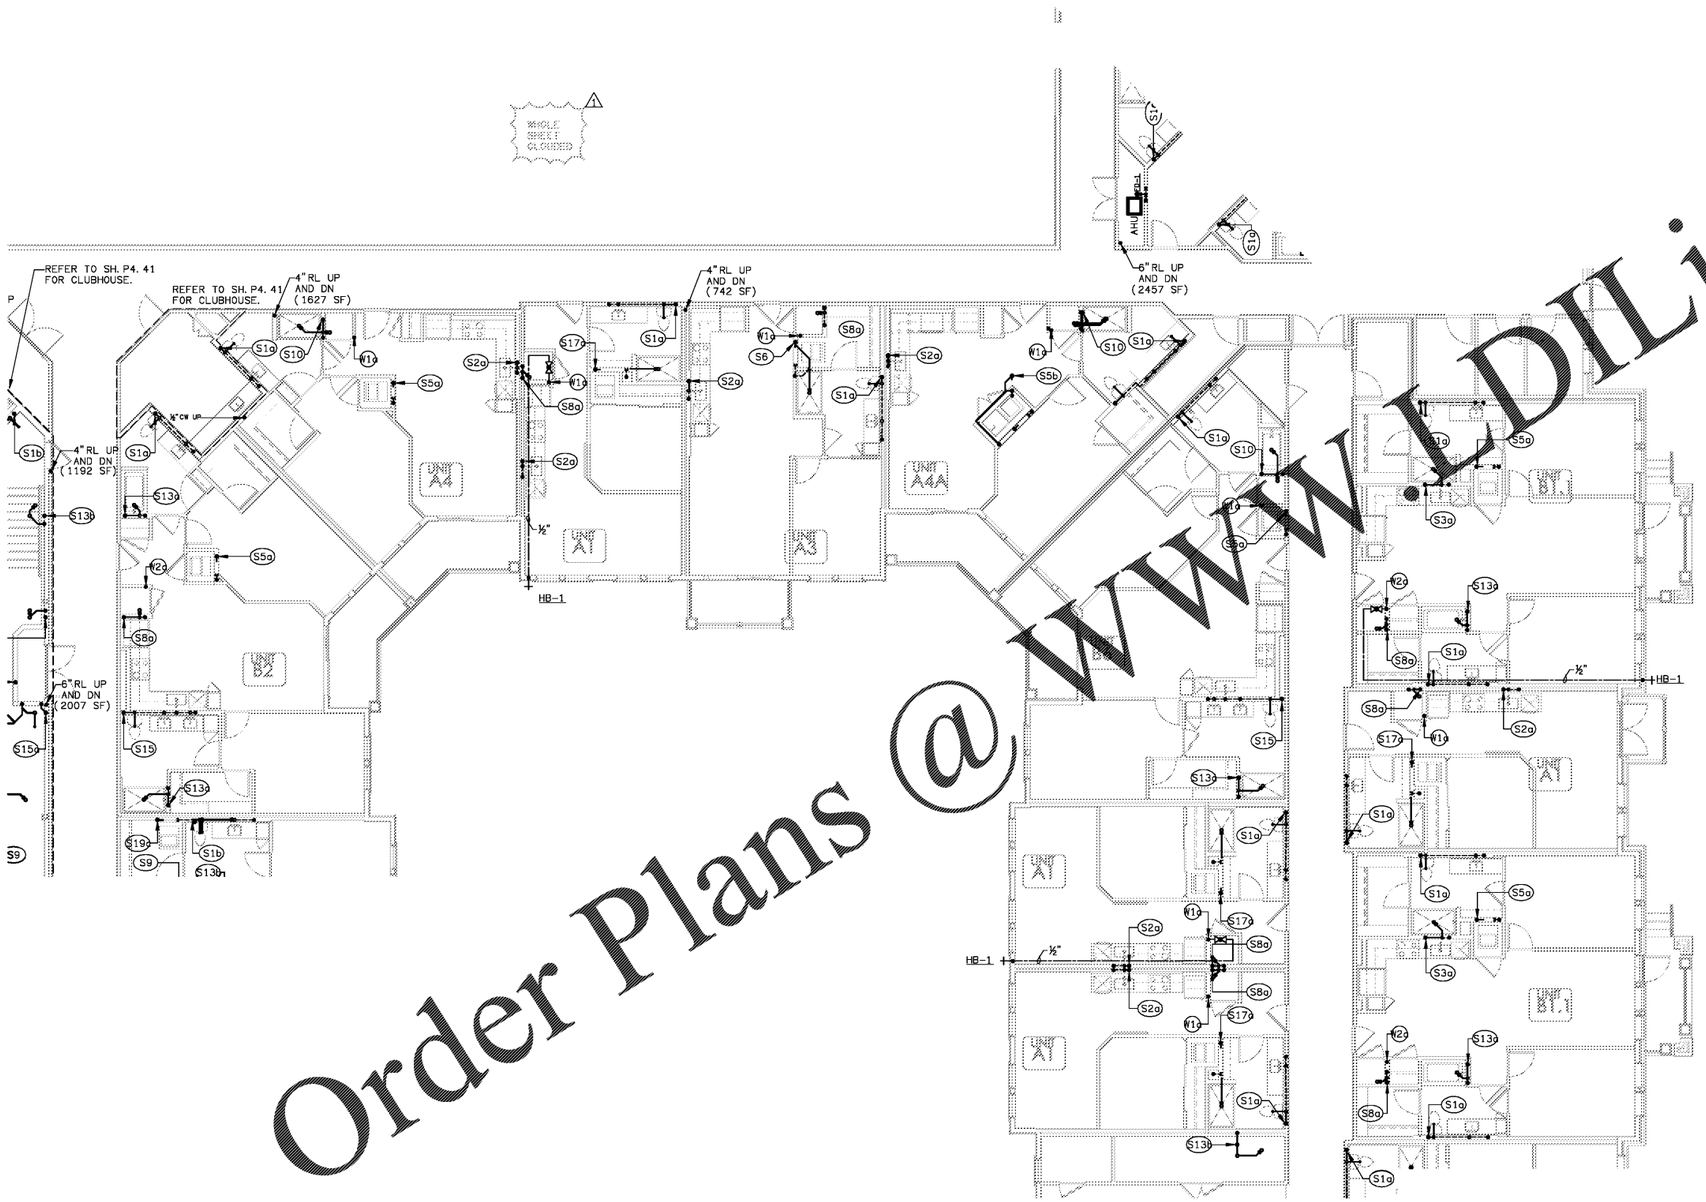

Order Plans @ www.DILine.com

1 PARTIAL BUILDING PLAN E - (01) FIRST FLOOR - PLUMBING PLAN

SCALE: 1/8" = 1'-0"

1802S-P-BLDG

KEY PLAN

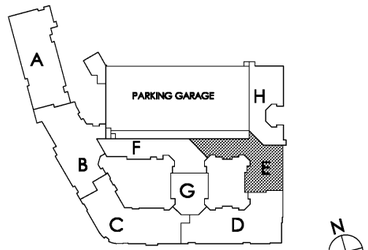

Common North, Prospect, KY

KENTUCKY

MiGre Engineers LLC
760 FLORIDA CENTRAL PARKWAY
SUITE 224
LONGWOOD, FL 32750
PH: 407.536.7999

PROJECT #: 18025

STATE OF KENTUCKY
MICHAEL L. DODANE
18198
LICENSED PROFESSIONAL ENGINEER

Lyric at Norton Commons
Prospect, Kentucky

Bristol Development Group
381 Mallory Station Rd. Suite 204
Franklin, TN 37067

charlan • brock associates
architects • planners
1770 fennell street
maitland florida 32751-7208
407 660 8900 f 407 875 5948
www . cbaarchitects . com

PARTIAL BUILDING PLAN E - 1ST FLOOR PLUMBING PLAN

date: 06-04-2019
job no: 3789.15
drawn by: GHK
reviewed by: GHK
file: 18025-P-BLDG
issue history:
1 07-03-2019

P1.11E

Architect Name
Charlan Brock & Associates, AAC000776
charlan, brock & associates, inc. hereby reserves its common law copyright and other property rights in these plans, ideas, and designs. these ideas, designs, and plans are not to be reproduced, changed or copied in any form or manner whatsoever, nor are they to be assigned to any third party, without first obtaining the express written permission from c.b.a., inc. written dimensions and have precedence over scale dimensions.

MiGre Engineers, LLC - 18025-P-BLDG.dwg - P1.11E - Printed Thursday, June 04, 2019 by William Douglas