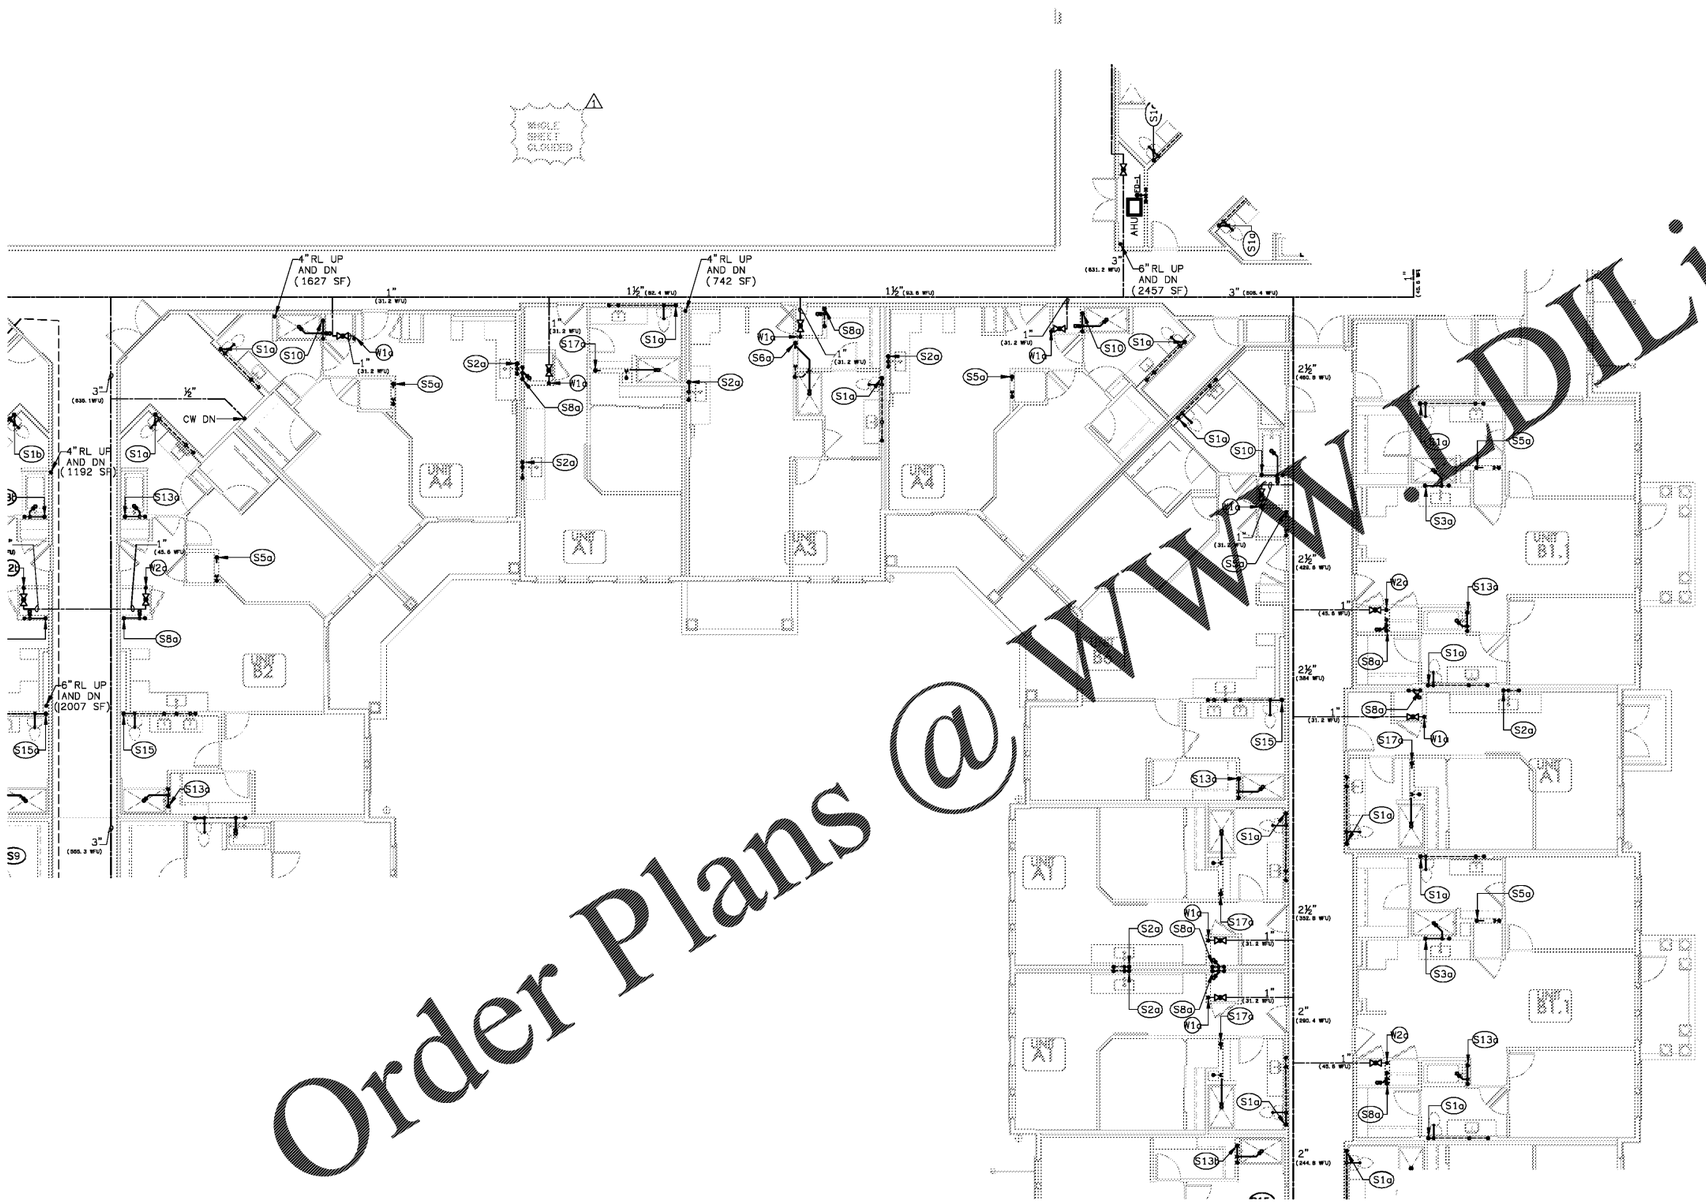

1 PARTIAL BUILDING PLAN E - (02) SECOND FLOOR - PLUMBING PLAN

SCALE: 1/8" = 1'-0"

18025-P-BLDG

Order Plans @ www.LDILine.com

KEY PLAN

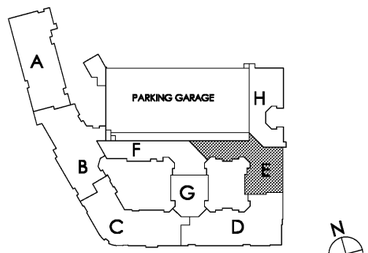

Common North, Prospect, KY

KENTUCKY

MiGre Engineers LLC

760 FLORIDA CENTRAL PARKWAY
SUITE 224
LONGWOOD, FL 32750
PH: 407.936.7999

PROJECT #: 18025

STATE OF KENTUCKY
MICHAEL L. DODANE
18198
LICENSED PROFESSIONAL ENGINEER

Architect Name
Charlan Brock & Associates, AAC000776

Lyric at Norton Commons
Prospect, Kentucky

Bristol Development Group
381 Mallory Station Rd, Suite 204
Franklin, TN 37067

charlan • brock associates
architects • planners

1770 fennell street
maitland florida 32751-7208
407 660 8900 ⍿ 407 875 5948
www . cbaarchitects . com

PARTIAL BUILDING

PLAN E - 2ND FLOOR

PLUMBING

PLAN

date: 06-04-2019
job no: 3789.18
drawn by: GHK
reviewed by: GHK
file: 18025-P-BLDG
issue history:
1 07-03-2019

P1.12E

charlan, brock & associates, inc. hereby reserves its common law copyright and other property rights in these plans, ideas, and designs. these ideas, designs, and plans are not to be reproduced, changed or copied in any form or manner whatsoever, nor are they to be assigned to any third party, without first obtaining the express written permission from c.b.a., inc. written dimensions and have precedence over scale dimensions. to the best of the engineer's knowledge, the plans and specifications comply with the applicable minimum building codes and the applicable fire safety standards.

MiGre Engineers, LLC - I:\2018\18-P-BLDG\Dwg - P1.12E - Plotted Thursday, June 06, 2019 by William Douglas