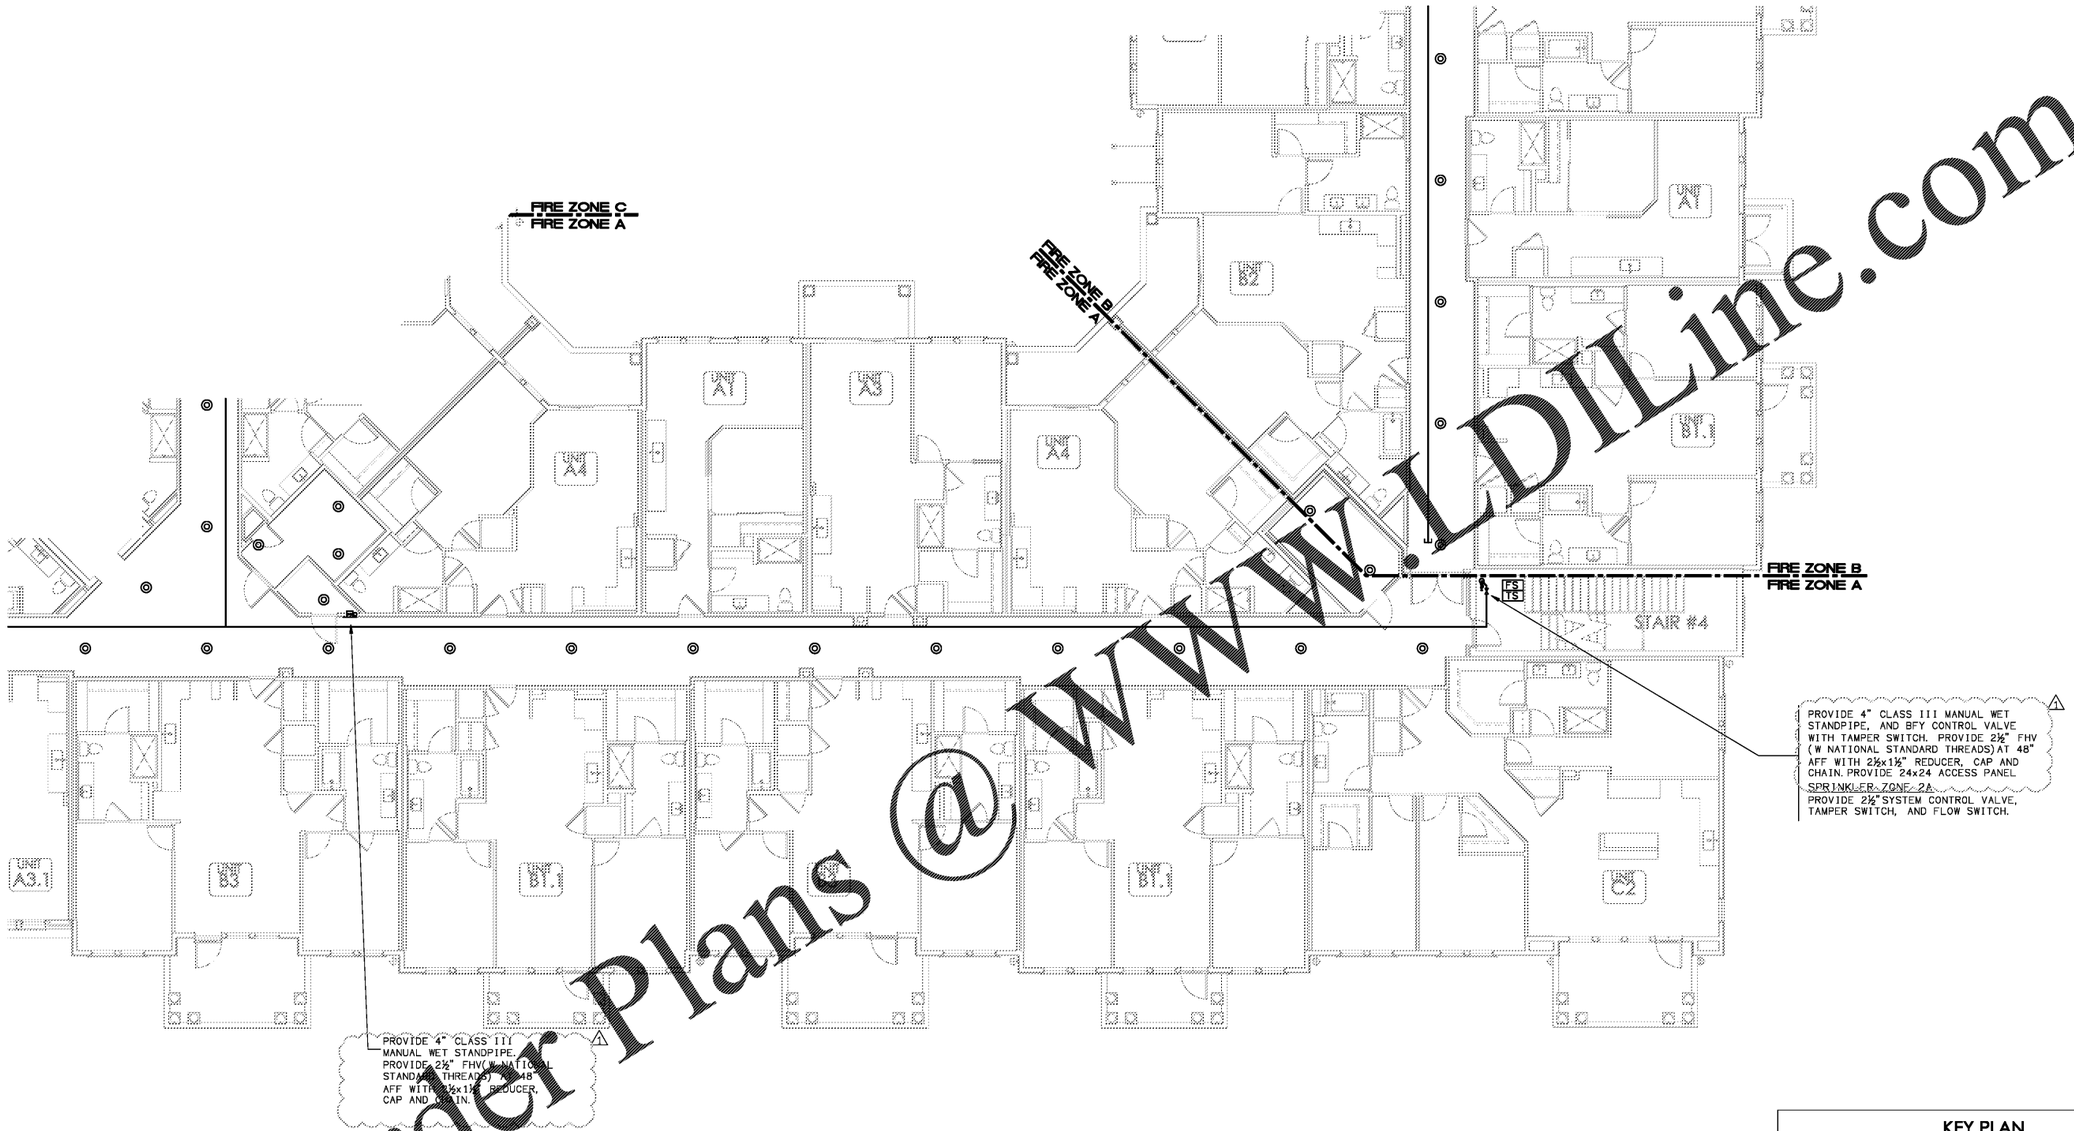

Order Plans @ WWW.LDILine.com

1 PARTIAL BUILDING PLAN D - (02) SECOND FLOOR - FIRE PROTECTION PLAN

SCALE: 1/8" = 1'-0"

18025-F-BLDG

KEY PLAN

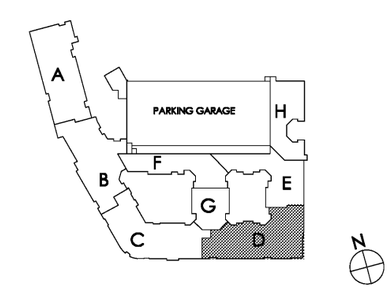

Commom North, Prospect, KY

KENTUCKY

Architect Name
Charlan Brock & Associates, AAC000798

MiGre Engineers LLC

760 FLORIDA CENTRAL PARKWAY
SUITE 224
LONGWOOD, FL 32750
PH: 407.636.7999

PROJECT #: 18025

STATE OF KENTUCKY
GREGG KLEBENHOFF
28933
LICENSED
PROFESSIONAL ENGINEER

Lyric at Norton Commons
Prospect, Kentucky

Bristol Development Group
381 Mallory Station Rd, Suite 204
Franklin, TN 37067

charlan • brock associates
architects • planners

1770 fennell street
maitland florida 32751-7208
407 660 8900 f: 407 875 9948
www.cbaarchitects.com

PARTIAL BUILDING
PLAN D - 2ND FLOOR
FIRE PROTECTION
PLAN

date: 06-04-2019
job no: 3789.15
drawn by: GHK
reviewed by: GHK
file: 18025-F-BLDG
issue history:
1 07-03-2019

F1.12D

charlan, brock & associates, inc. hereby reserves its common law copyright and other property rights in these plans, ideas, and designs, these ideas, designs, and plans are not to be reproduced, changed or copied in any form or manner whatsoever, nor are they to be assigned to any third party, without first obtaining the express written permission from c.b.a., inc. written dimensions shall have precedence over scale dimensions. To the best of the engineers knowledge, the plans and specifications comply with the applicable minimum building codes and the applicable fire safety standards.