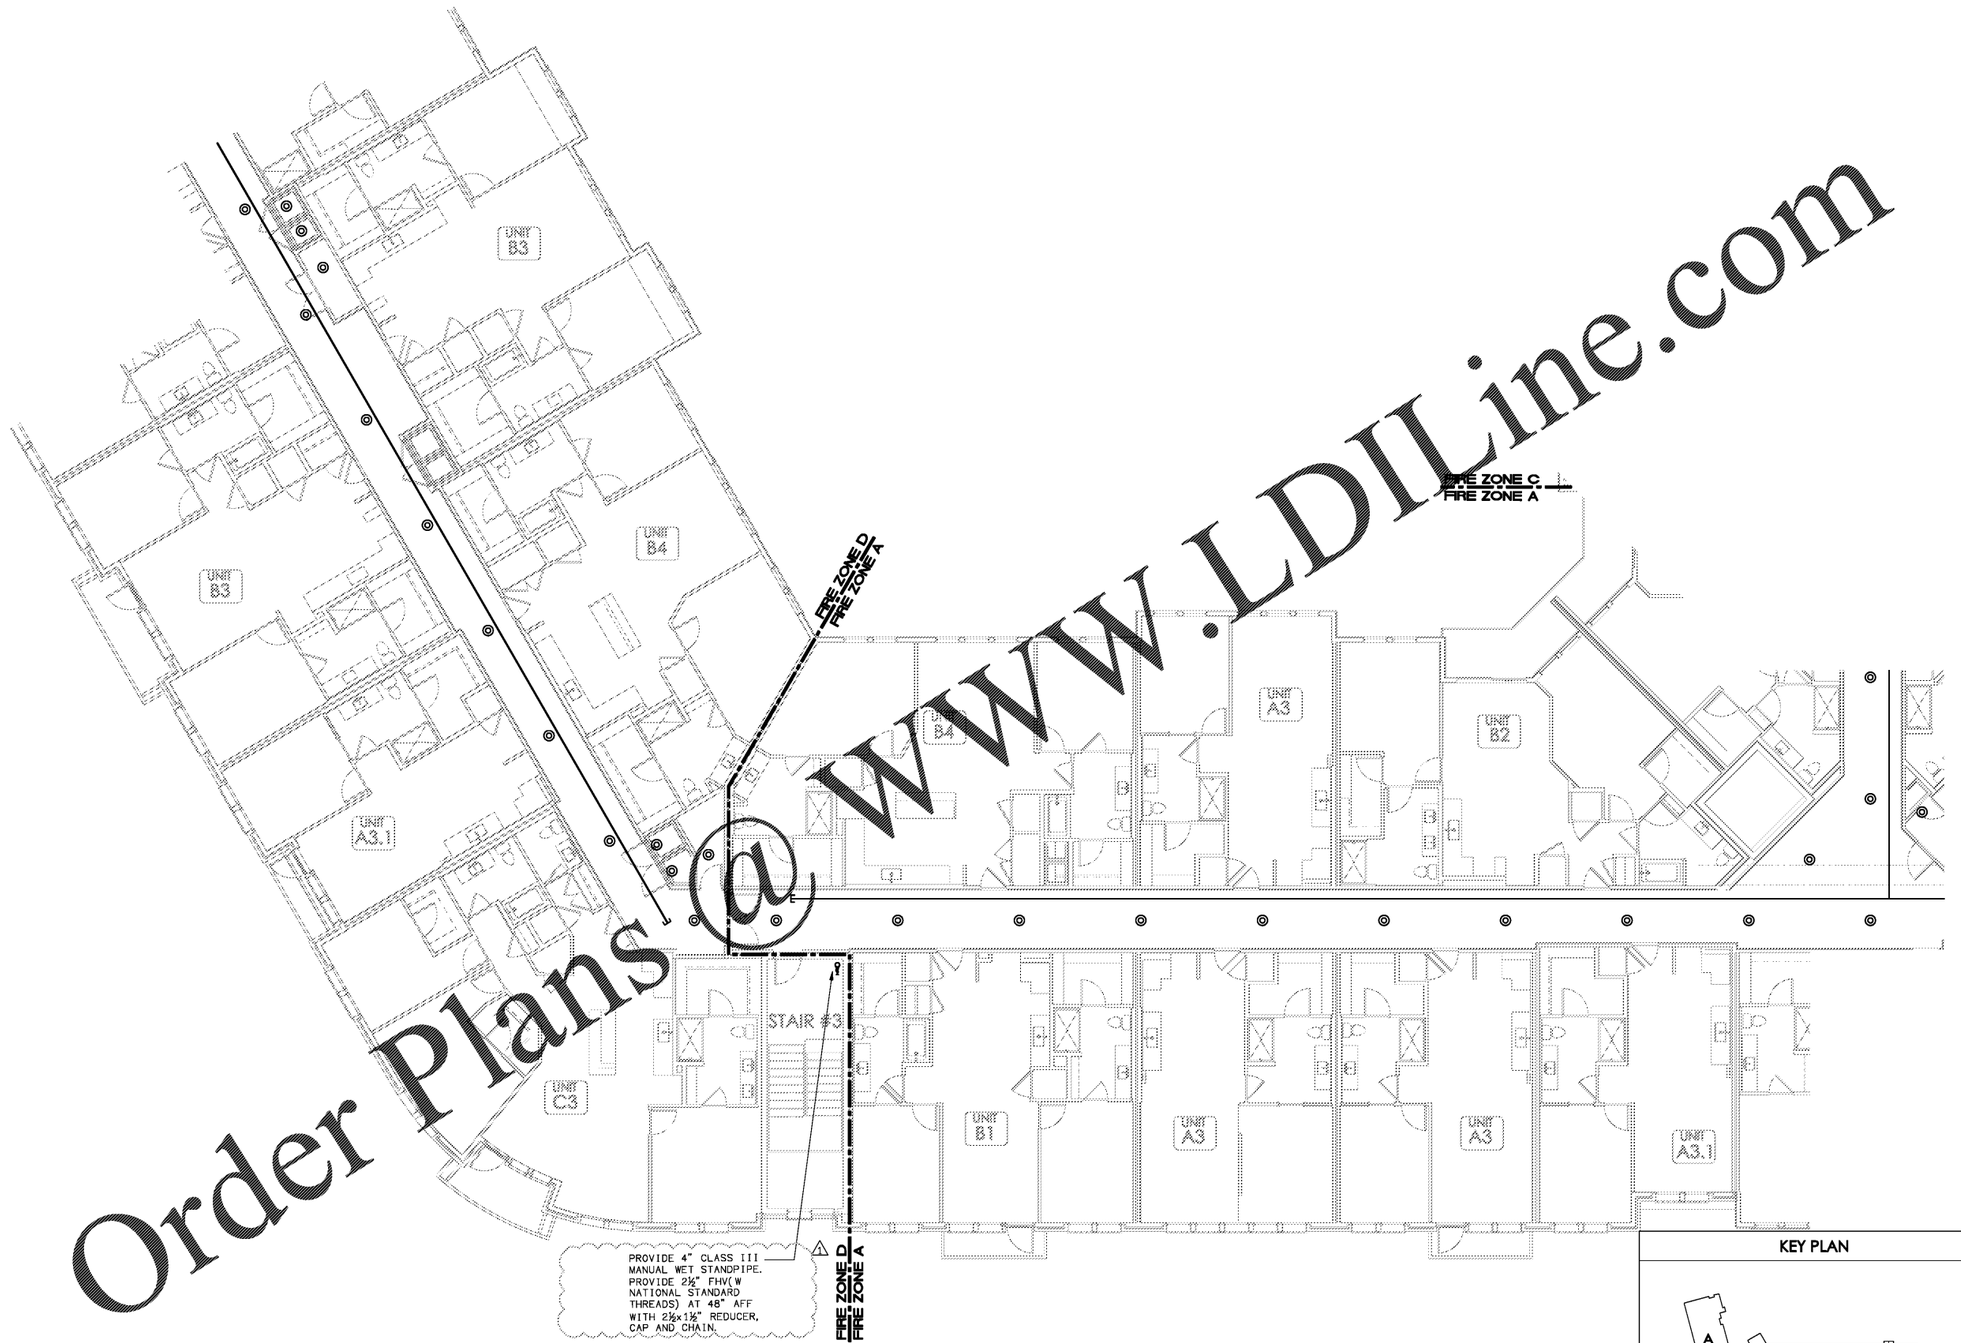

Order Plans @ WWW.LDILine.com

1 PARTIAL BUILDING PLAN C - (03) THIRD FLOOR - FIRE PROTECTION PLAN

SCALE: 1/8" = 1'-0"

1802S-F-BLDG

KEY PLAN

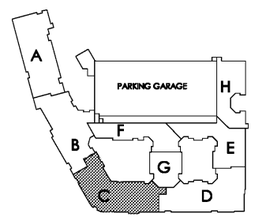

Common North, Prospect, KY

KENTUCKY

MiGre Engineers LLC
760 FLORIDA CENTRAL PARKWAY
SUITE 224
LONGWOOD, FL 32750
PH: 407.936.7999

PROJECT #: 18025

GREGORY KLEMKOFF 28933 LICENSED PROFESSIONAL ENGINEER STATE OF KENTUCKY

Architect Name
Charlan Brock & Associates, AA0000776

Lyric at Norton Commons
Prospect, Kentucky

Bristol Development Group
381 Mallory Station Rd, Suite 204
Franklin, TN 37067

charlan • brock associates
architects • planners
1770 fennell street
maitland florida 32751-7208
407 660 8900 ♮ 407 875 5948
www . cbaarchitects . com

PARTIAL BUILDING

PLAN C - 3RD FLOOR

FIRE PROTECTION

PLAN

date: 06-04-2019
job no: 3789.18
drawn by: GHK
reviewed by: GHK
file: 18025-F-BLDG
issue history:
1 07-03-2019

F1.13C

charlan, brock & associates, Inc. hereby reserves its common law copyright and other property rights in these plans, ideas, and designs. these plans, designs, and plans are not to be reproduced, changed or copied in any form or manner whatsoever, nor are they to be assigned to any third party, without first obtaining the express written permission from c.b.a., inc. written dimensions and have precedence over scale dimensions. to the best of the engineer's knowledge, the plans and specifications comply with the applicable minimum building codes and the applicable fire safety standards.

MiGre Engineers, LLC - 18025-F-BLDG.dwg - F1.13C - Plotted Tuesday, June 04, 2019 by William Dargan