


1 PARTIAL BUILDING PLAN F - (04) FOURTH FLOOR - FIRE PROTECTION PLAN

SCALE: 1/8" = 1'-0"

WWW.LDILine.com
Order Plans @

KEY PLAN

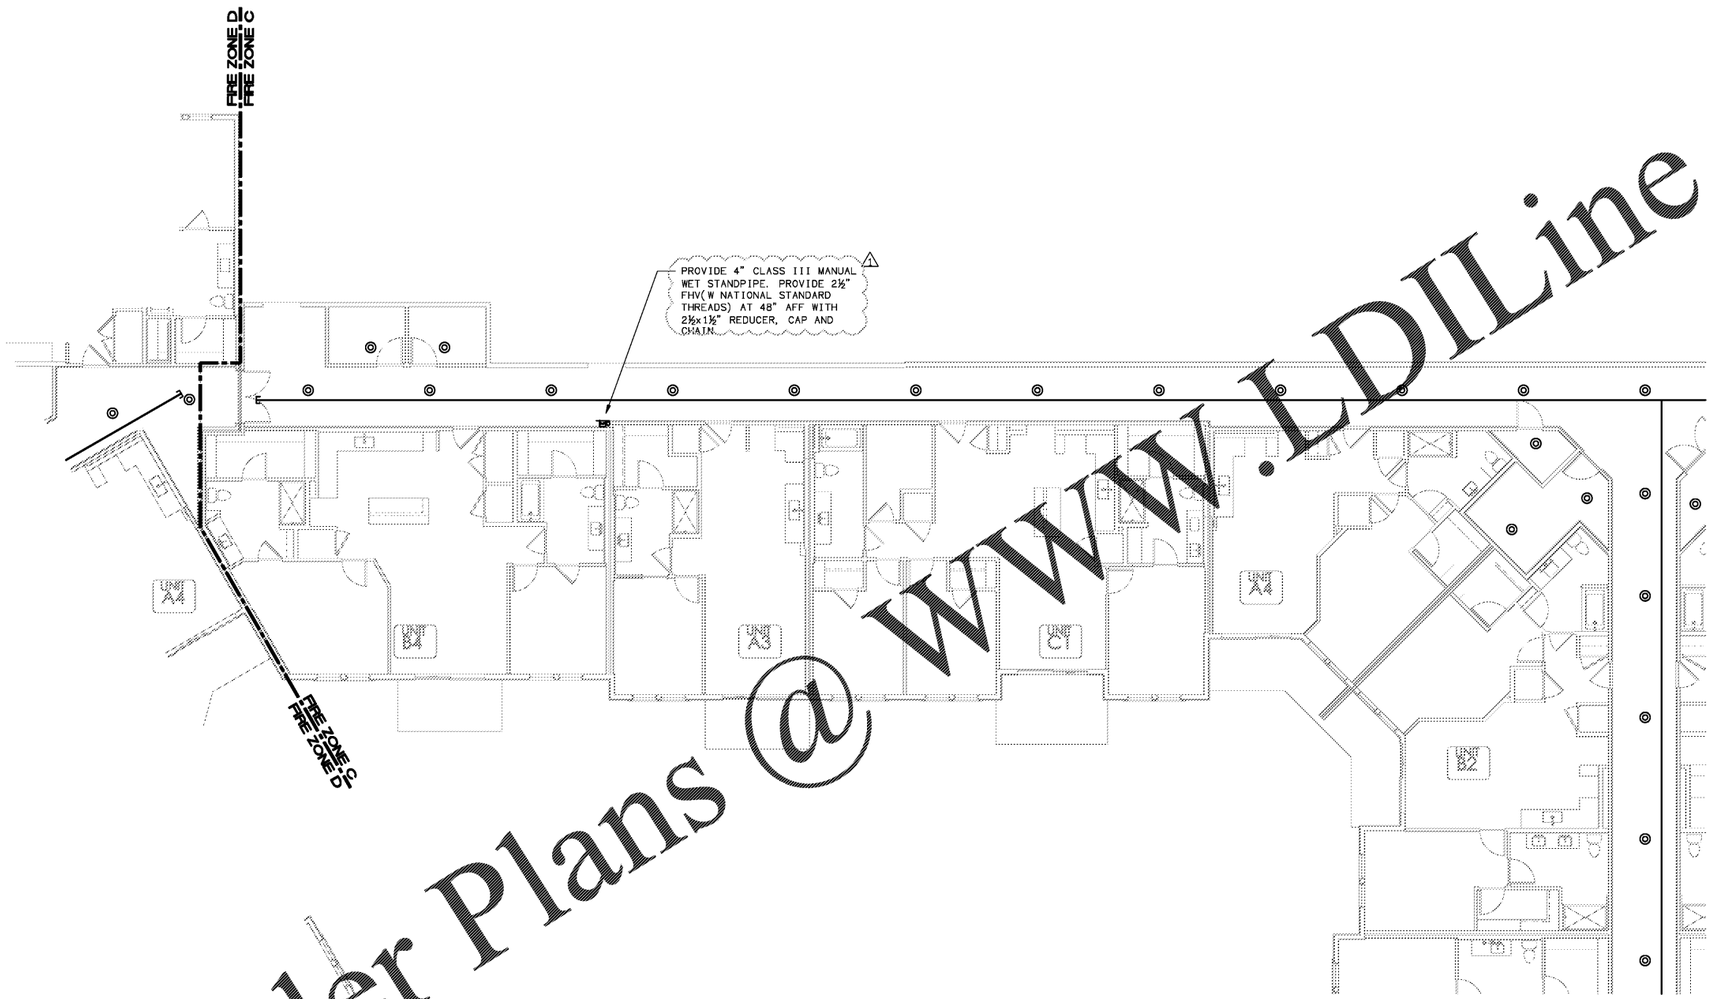


Lyric at Norton Commons
Prospect, Kentucky

Bristol Development Group
381 Mallory Station Rd. Suite 204
Franklin, TN 37067

Common North, Prospect, KY

KENTUCKY

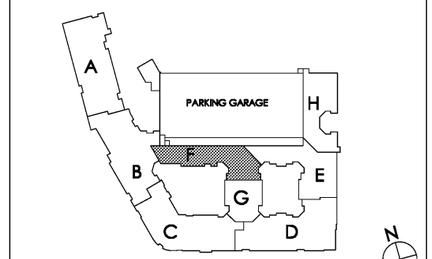MiGre Engineers LLC
760 FLORIDA CENTRAL PARKWAY
SUITE 224
LONGWOOD, FL 32750
PH: 407.936.7999
PROJECT #: 18025

Architect Name
Charlan Brock & Associates, AAC000776

STATE OF KENTUCKY
GREGORY KLEINHOFF
29933
LICENSED PROFESSIONAL ENGINEER

charlan • brock associates
architects • planners
1770 fennell street
maitland florida 32751-7208
407 660 8900 ♀ 407 875 5948
www . cbaarchitects . com

PARTIAL BUILDING
PLAN F - 4TH FLOOR
FIRE PROTECTION
PLAN

date: 06-04-2019
job no: 3789.18
drawn by: GHK
reviewed by: GHK
file: 18025-F-BLDG
issue history:
1 07-03-2019

F1.14F

charlan, brock & associates, inc. hereby reserves its common law copyright and other property rights in these plans, ideas, and designs. these plans, designs, and plans are not to be reproduced, changed or copied in any form or manner whatsoever, nor are they to be assigned to any third party, without first obtaining the express written permission from c.b.a., inc. written dimensions and have precedence over scale dimensions. to the best of the engineer's knowledge, the plans and specifications comply with the applicable minimum building codes and the applicable fire safety standards.

MiGre Engineers, LLC - 18025-F-BLDG.dwg - F1.14F - Picked Thursday, June 06, 2019 by William Douglas