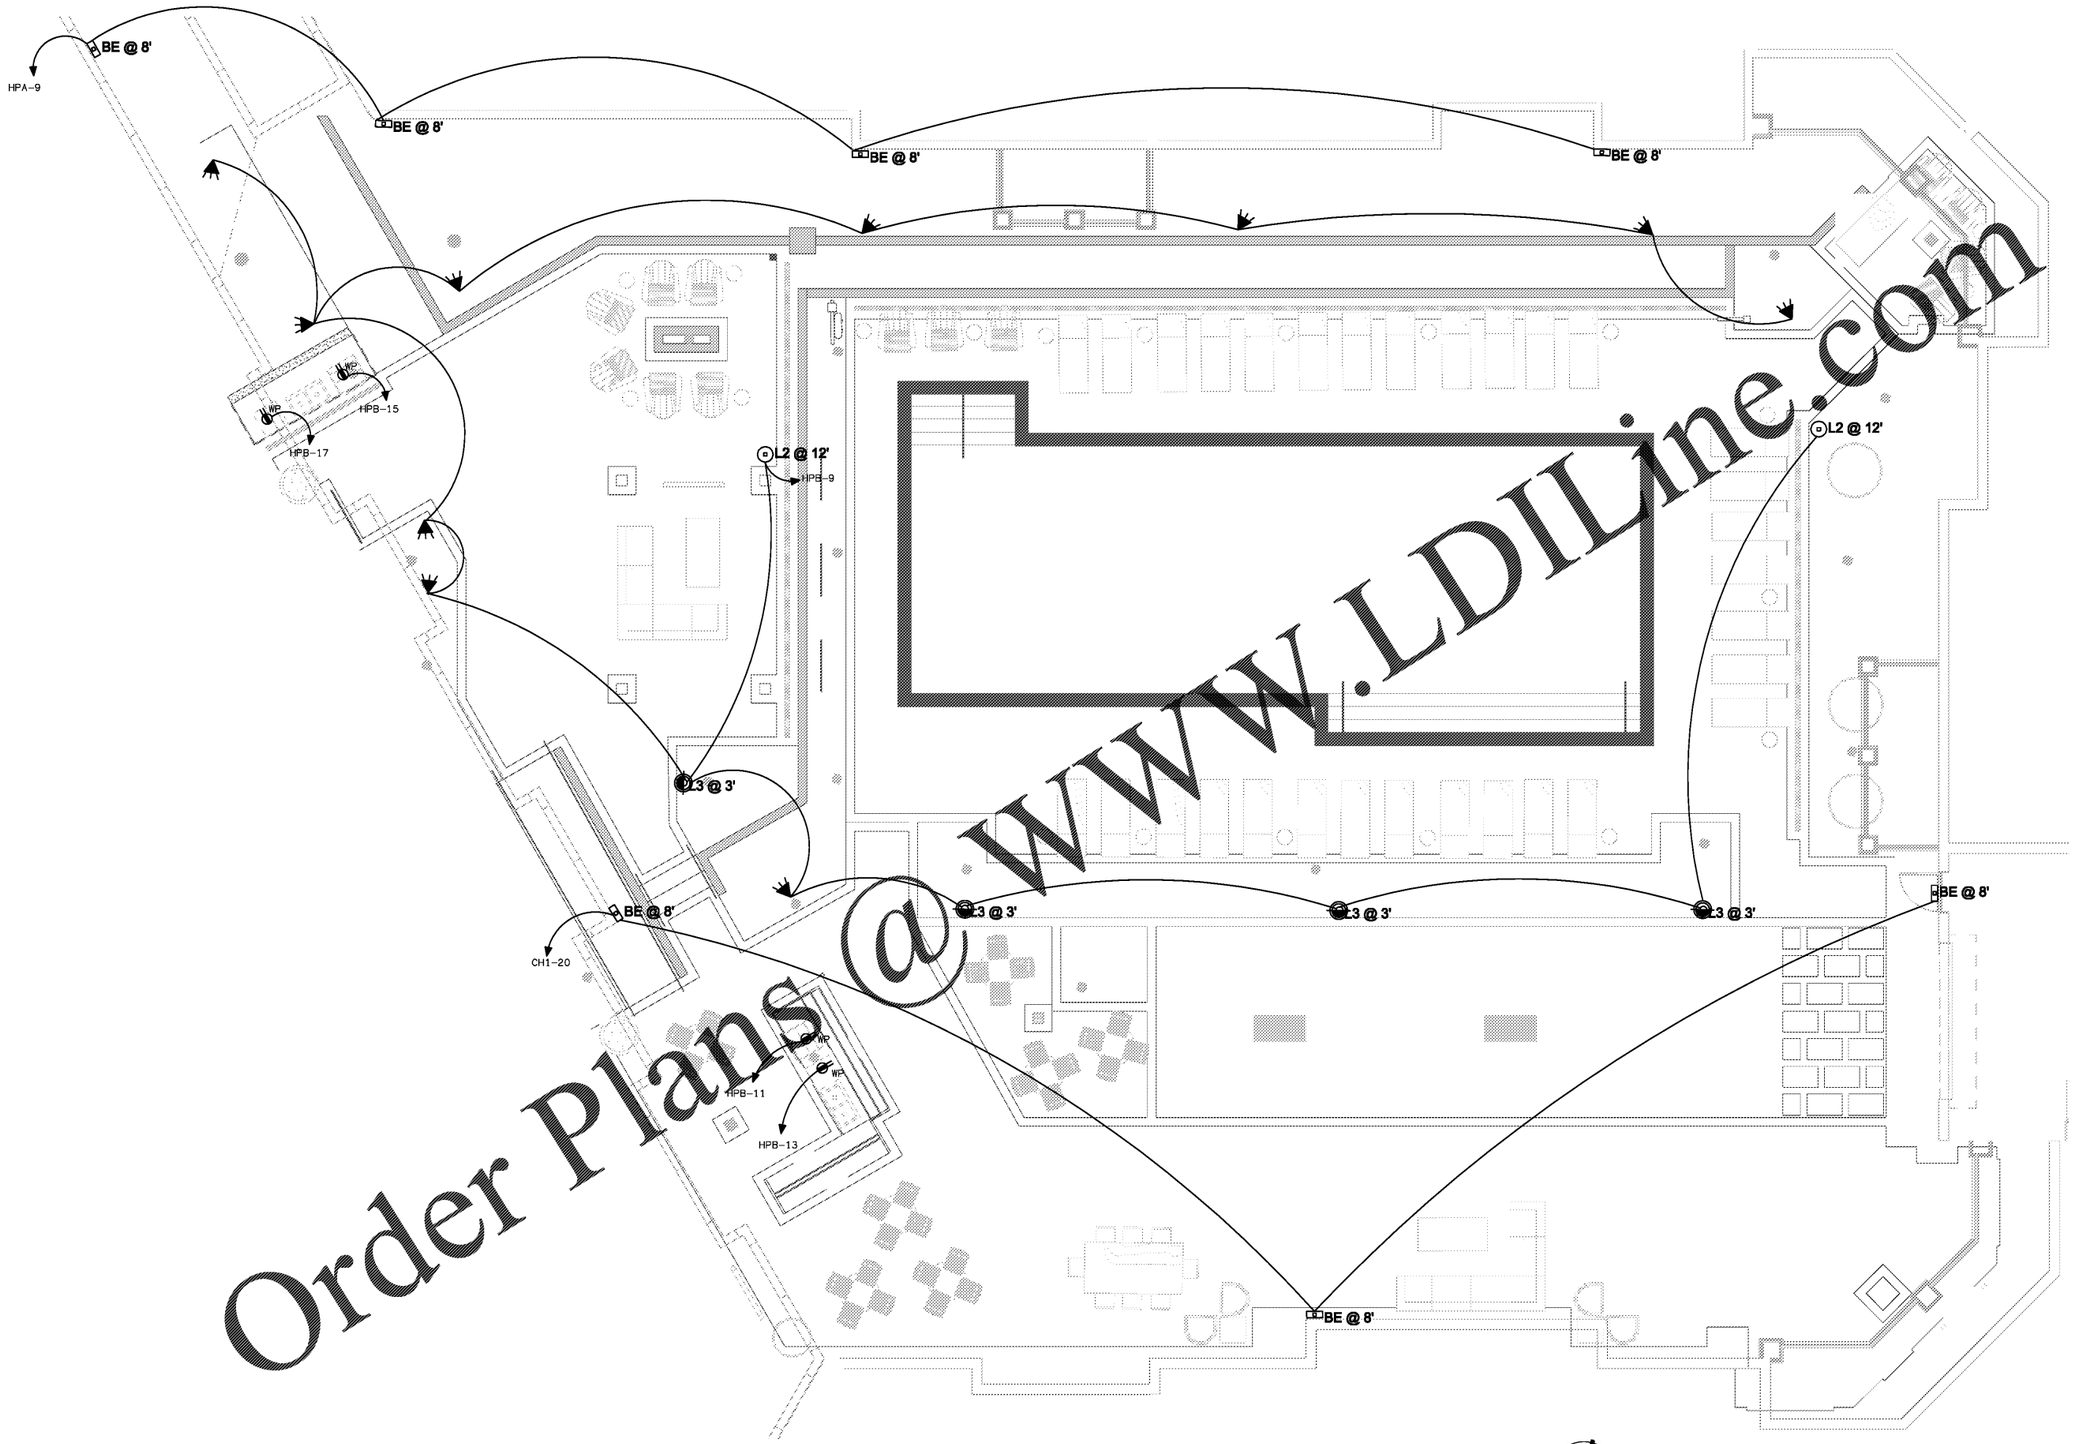

Order Plans @ WWW.LDILine.com

1 POOL COURTYARD ELECTRICAL PLAN

SCALE: 3/16" = 1'-0"

SCALE: 3/16" = 1'-0"

Common North, Prospect, KY

KENTUCKY

Architect Name
Civilton Brock & Associates, AAC000796

MiGre Engineers LLC

760 FLORIDA CENTRAL PARKWAY
SUITE 224
LONGWOOD, FL 32750
PH: 407.936.7999
PROJECT #: 18025

STATE OF KENTUCKY
MICHAEL L. DOOANE
19198
LICENSED
PROFESSIONAL ENGINEER

Lyric at Norton Commons
Prospect, Kentucky

Bristol Development Group
381 Mallory Station Rd, Suite 204
Franklin, TN 37067

charlan • brock associates

architects • planners

1770 fennell street
maitland florida 32751-7208
407 660 8900 ☆ 407 875 5948
www . cbaarchitects . com

POOL COURTYARD

ELECTRICAL

PLAN

date: 04-04-2019
job no: 3789.13
drawn by: MLD
reviewed by: MLD
file: 18025-E-SITE
issue history:

E0.13

charlan, brock & associates, inc. hereby reserves it's common law copyright and other property rights in these plans, ideas, and designs. these ideas, designs, and plans are not to be reproduced, changed or copied in any form or manner whatsoever, nor are they to be assigned to any third party, without first obtaining the express written permission from c.b.a., inc. written dimensions and have precedence over scale dimensions. to the best of the engineer's knowledge, the plans and specifications comply with the applicable minimum building codes and the applicable fire/safety standards.

MiGre Engineers LLC - 18025-E-SITE.dwg - E0.13 - Printed Thursday, June 06, 2019 by Ryan Logan