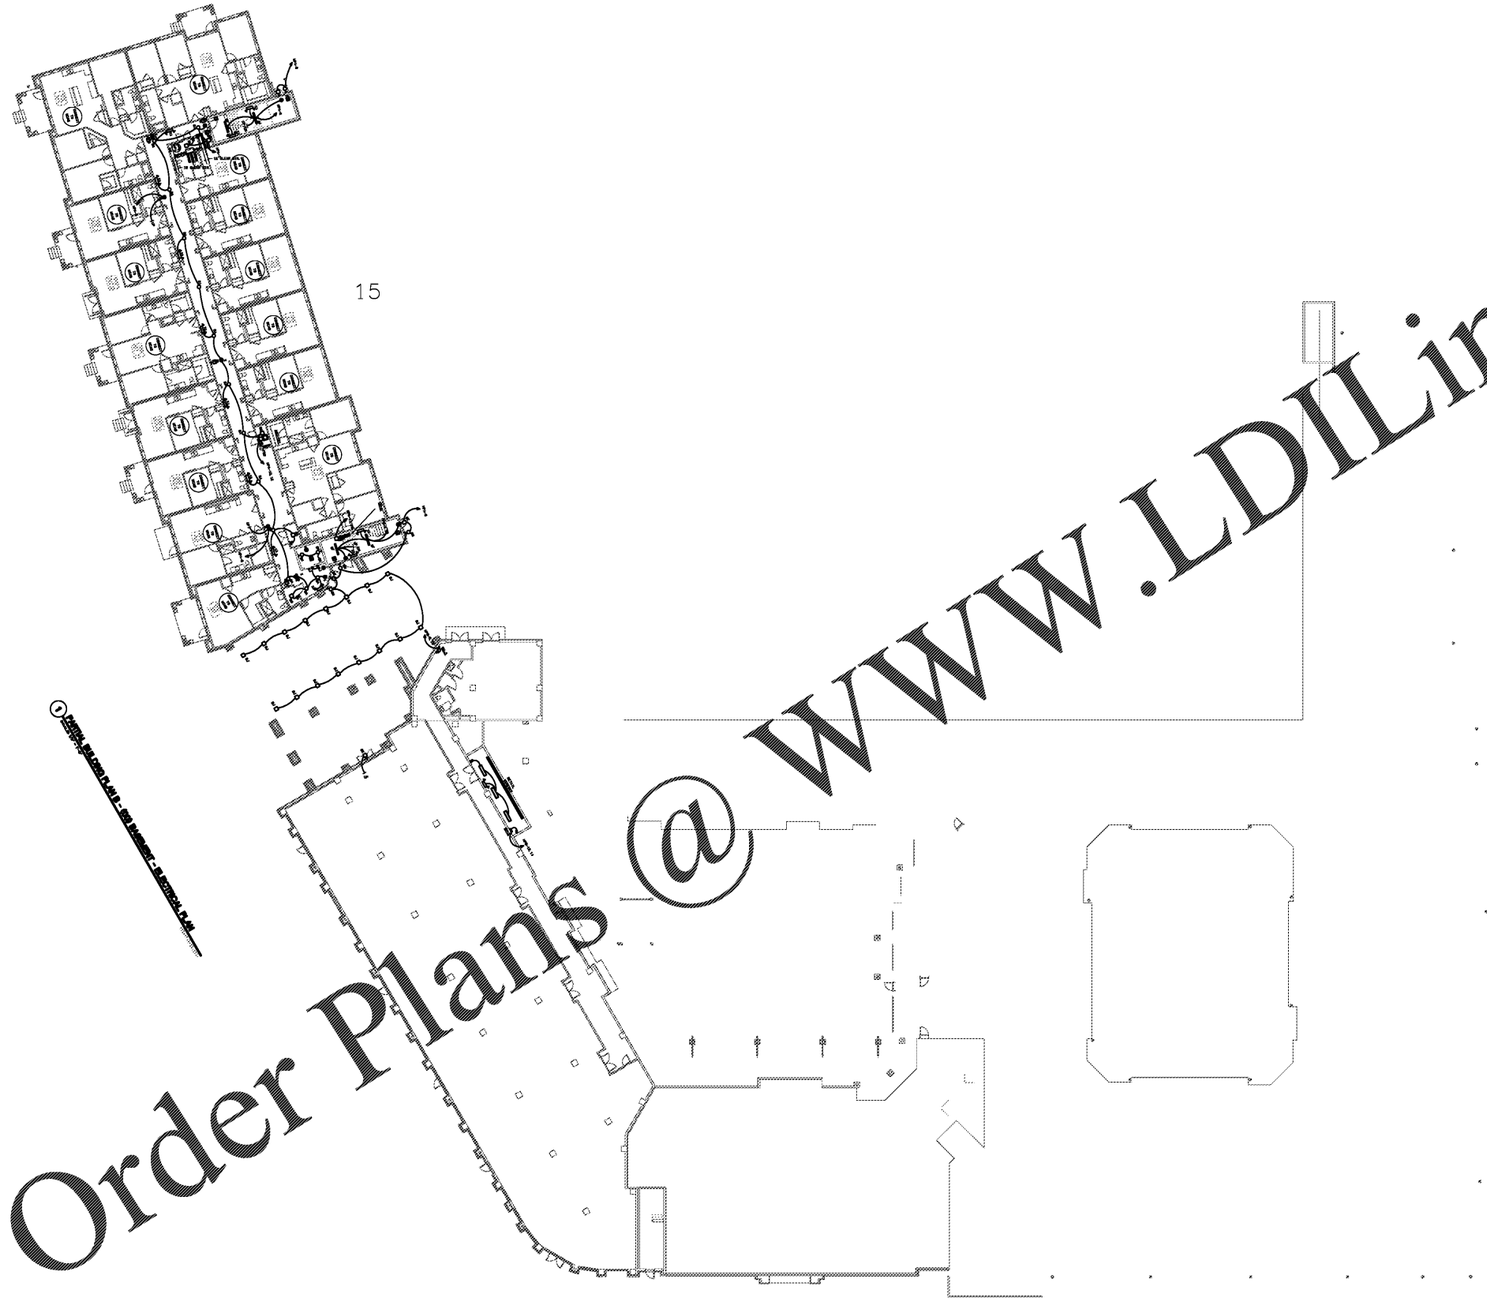

1 BUILDING TYPE ONE BASEMENT - ELECTRICAL PLAN
SCALE: 1" = 25'-0"

Order Plans @ WWW.LDILine.com

Common North, Prospect, KY

KENTUCKY

MiGre Engineers LLC
760 FLORIDA CENTRAL PARKWAY
SUITE 224
LONGWOOD, FL 32750
PH: 407.936.7999

PROJECT #: 18025

STATE OF KENTUCKY
MICHAEL L. DOOANE
19196
LICENSED
PROFESSIONAL ENGINEER

Lyric at Norton Commons
Prospect, Kentucky

Bristol Development Group
381 Mallory Station Rd. Suite 204
Franklin, TN 37067

charlan • brock associates
architects • planners
1770 fennell street
maitland florida 32751-7208
407 660 8900 ⁝ 407 875 5948
www . cbaarchitects . com

BUILDING TYPE ONE

BASEMENT

ELECTRICAL

PLAN

date: 06-04-2019
job no: 3789.15
drawn by: MLD
reviewed by: MLD
file: 18025-E-BLDG
issue history:

E1.10

Architect Name
Charlan Brock & Associates, AAC000796
charlan, brock & associates, inc. hereby reserves its common law copyright and other property rights in these plans, ideas, and design. these ideas, designs, and plans are not to be reproduced, changed or copied in any form or manner whatsoever, nor are they to be assigned to any third party, without first obtaining the express written permission from c.b.a., inc. written dimensions and have precedence over scale dimensions. to the best of the engineer's knowledge, the plans and specifications comply with the applicable minimum building codes and the applicable fire safety standards.

MiGre Engineers, LLC - 18025-E-BLDG.dwg - E1.10 - Picked Tuesday, June 04, 2019 by Ryan Logan