RISER DIAGRAM

☐ PULL BOX — 4" CONDUIT/SLEEVE FOR DISTRIBUTION — (2) 2" CONDUITS FOR EACH NOTED BELOW (AT&T, SPECTRUM, ★ FUTURE PROVIDER (ADD ALT.) ★ — (1) 2" CONDUIT FOR ACCESS CONTROL — (1) 2" CONDUIT FOR CAMERAS — (1) 1" CONDUIT FOR ACCESS CONTROL

LYRIC @ NORTON COMMONS - UNIT COUNT/BCR						273 UNITS
RISER/BCR	BASEMENT	FIRST FLOOR	SECOND FLOOR	THIRD FLOOR	FOURTH FLOOR	TOTAL UNITS
MCR	0	6	0	0	0	6
BCR 1A	15	15	0	0	0	30
BCR 2B	0	1	14	0	0	15
BCR 2C	0	10	12	0	0	22
BCR 2D	0	10	18	0	0	28
BCR 2E	0	9	9	0	0	18
BCR 2F	0	0	6	0	0	6
BCR 3A	0	0	15	15	0	30
BCR 4B	0	0	0	14	14	28
BCR 4C	0	0	0	12	12	24
BCR 4D	0	0	0	18	18	36
BCR 4E	0	0	0	9	9	18
BCR 4F	0	0	0	6	6	12
						273

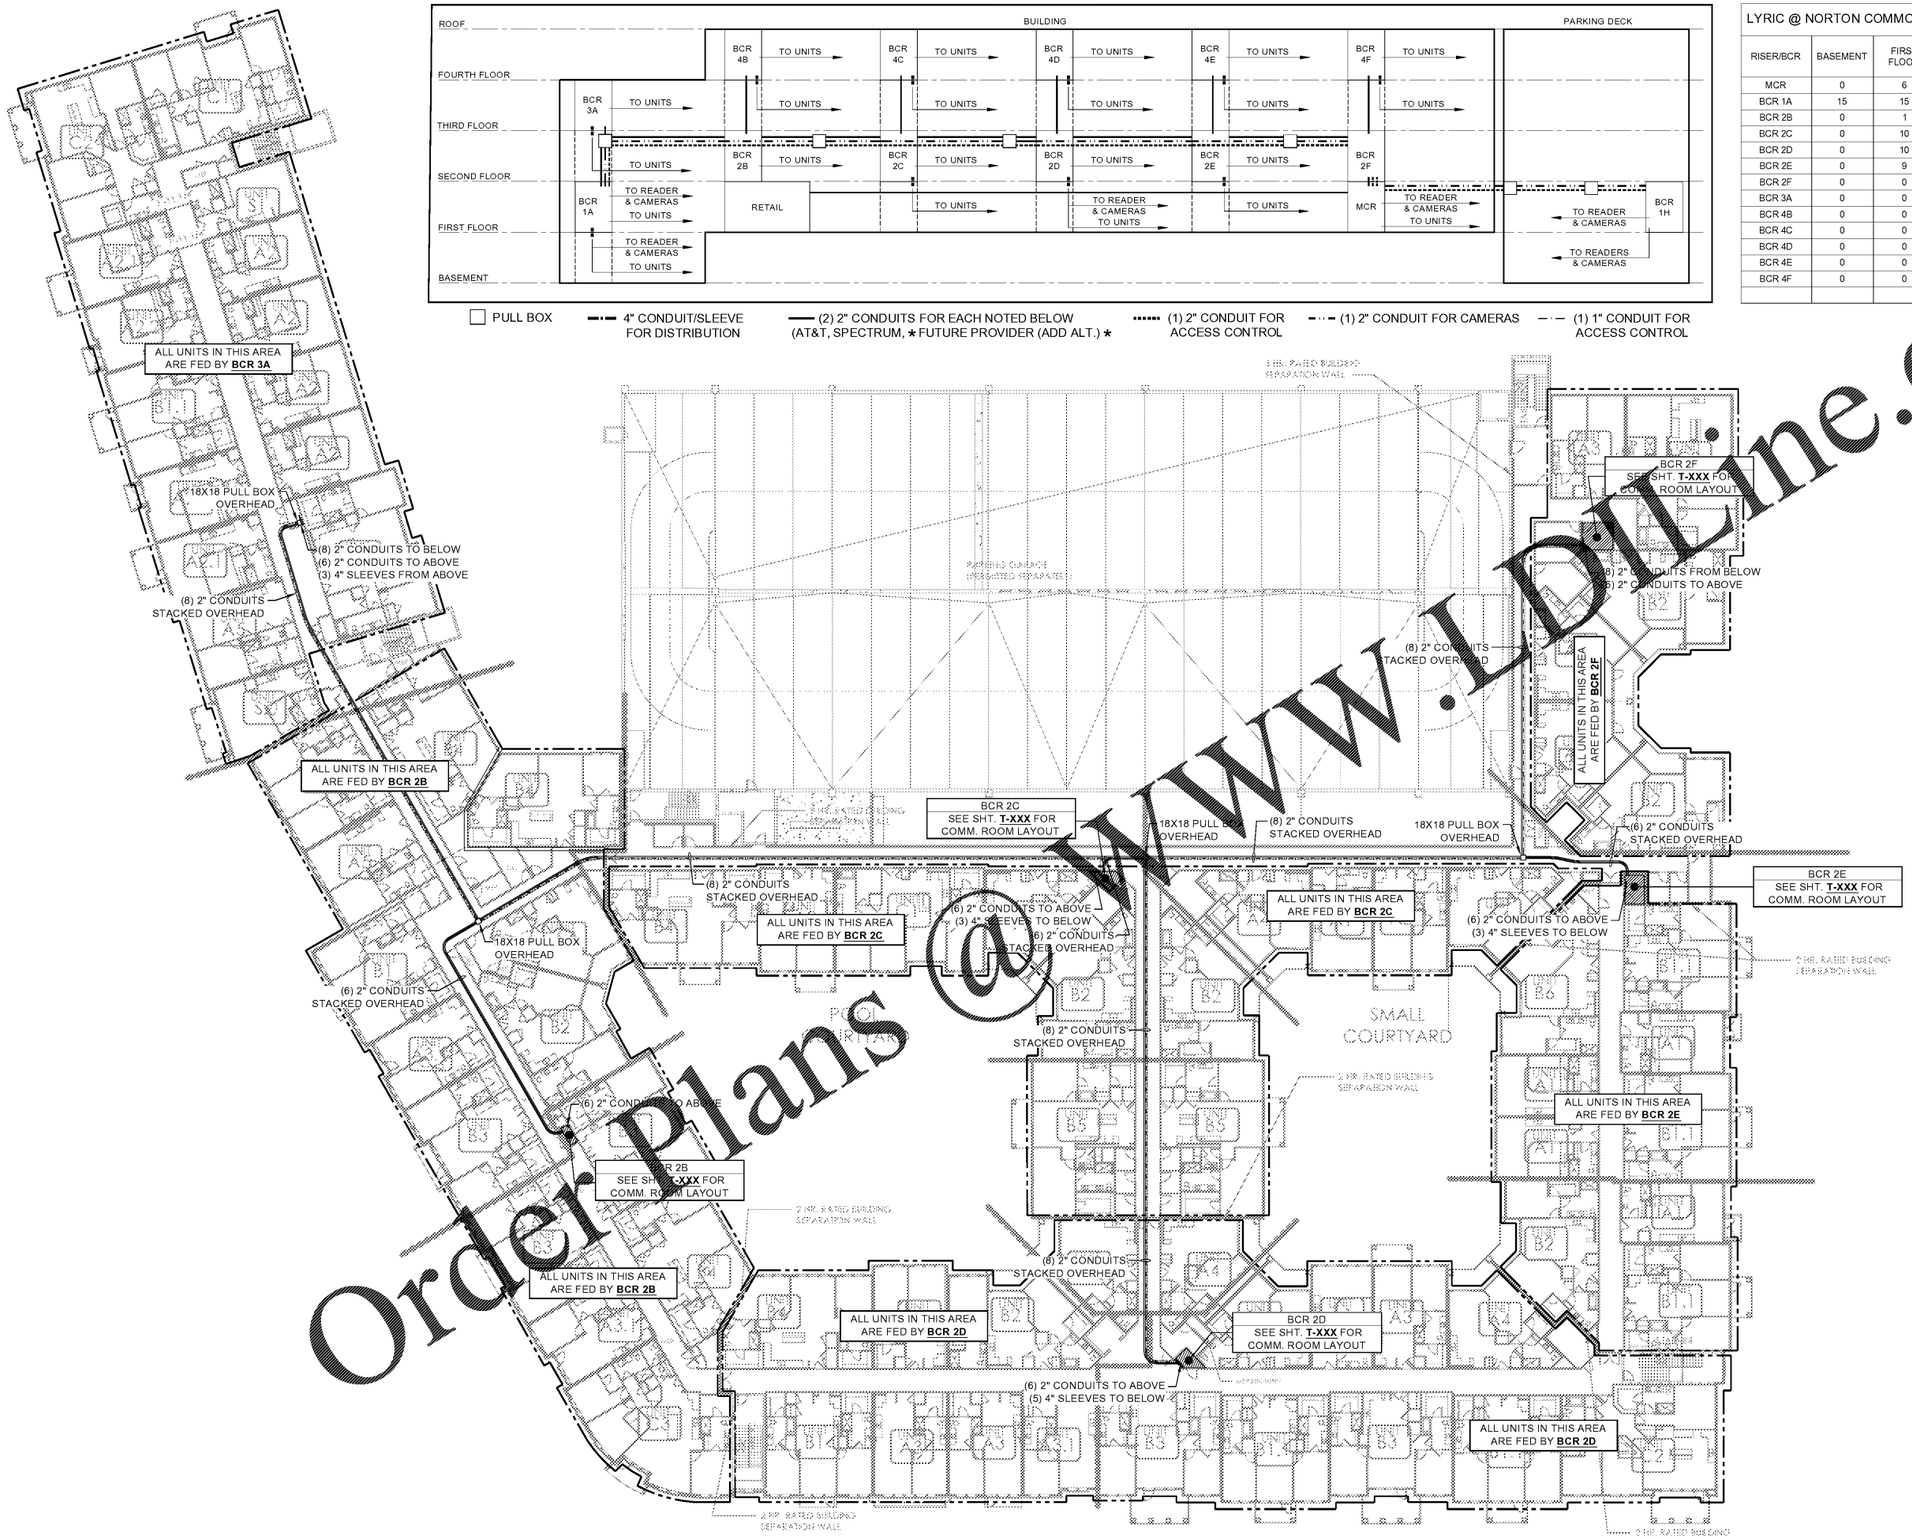

1 02-SECOND FLOOR PLAN

SCALE: 3/64" =1'-0"

Order Plans @ WWW.LDLine.com

Common Noth, Prospect, KY

KENTUCKY

Architect Name
Charlan Brock & Associates, AAC000798

INFINISYS
MULTIFAMILY TECHNOLOGY™
1825 Business Park Blvd. Suite C
Daytona Beach, FL 32114 USA
386.236.1500
E-Mail: call@infi.com

NOTICE: This drawing is the property of INFINISYS. All information that is not generally known shall be confidential except to the extent the information has been previously established. This drawing may not be reproduced, copied, or used as the basis for manufacture or sale without written permission. This design uses architectural CAD drawings provided by charlan•brock associates for this project and are used with their permission.

Copyright 2019 InfiniSys. All rights reserved.

Lyric at Norton Commons
Prospect, Kentucky

Bristol Development Group
381 Mallory Station Rd, Suite 204
Franklin, TN 37067

cba
charlan • brock associates
architects • planners

1770 fennell street
maitland florida 32751-7208
407.660.8900 f:407.875.9948
www.cbaarchitects.com

LOW VOLTAGE SECOND FLOOR PLAN

date: **01-11-2019**
job no: **3789.15**
drawn by: **G.UBIENSKI**
reviewed by: **T.STENDER**
issue history:
Δ Date

SCHEMATIC SET

T-102

charlan, brock & associates, Inc. hereby reserves its common law copyright and other property rights in these plans, ideas, and designs. These ideas, designs, and plans are not to be reproduced, changed or copied in any form or manner whatsoever, nor are they to be assigned to any third party, without first obtaining the express written permission from c.b.a., Inc. written dimensions shall have precedence over scale dimensions.