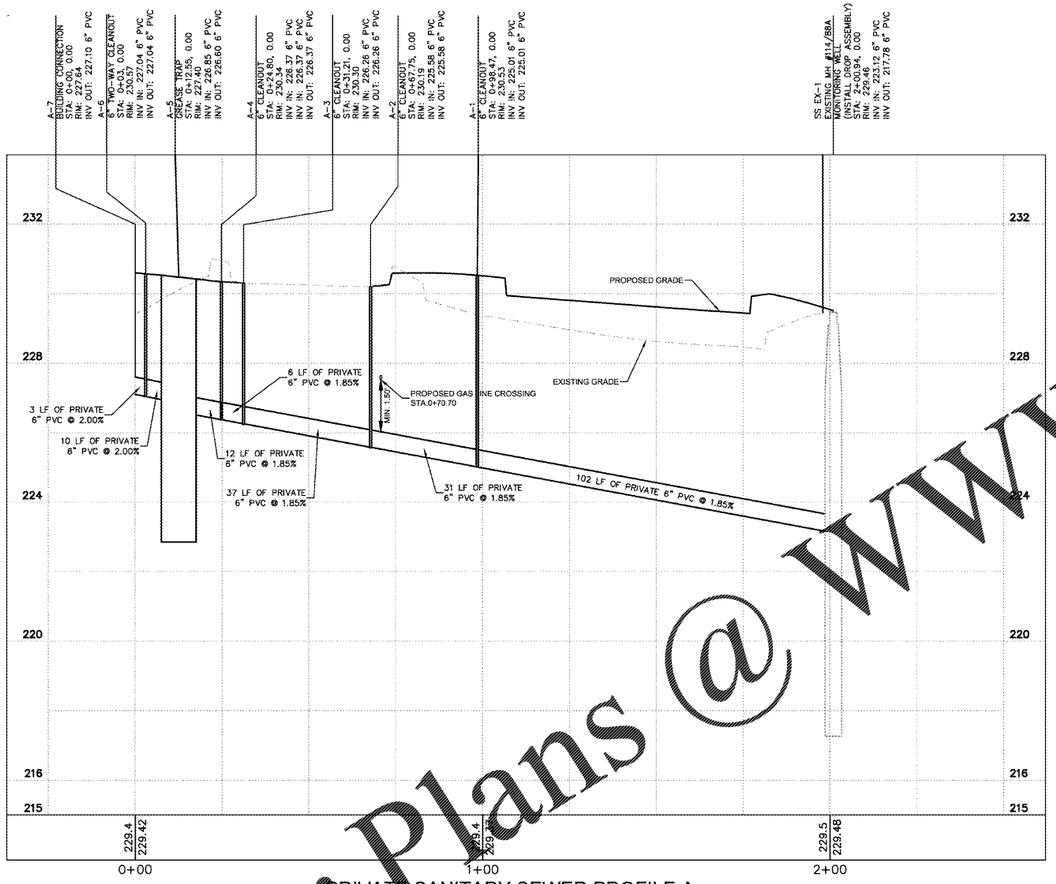

PRIVATE SANITARY SEWER PROFILE A

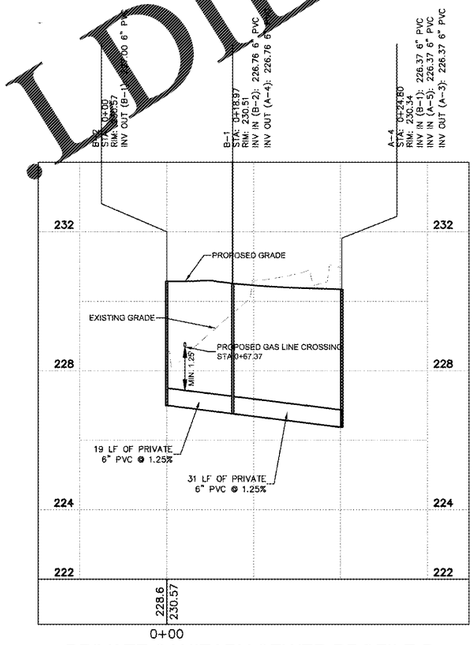

PRIVATE SANITARY SEWER PROFILE B

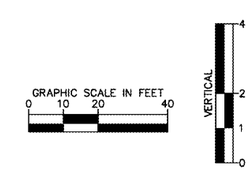

Order Plans @ WWW.LDILine.com

No.	REVISIONS	DATE	BY
1	PWC COMMENTS - 1ST ROUND	09/10/2018	CAH
2	PWC COMMENTS - 2ND ROUND	11/02/2018	CAH
3	PWC COMMENTS - SIGNATURE SET	02/06/2019	CAH
4	UTILITY REVISIONS	07/25/2019	CMH

Kimley»Horn

© 2018 KIMLEY-HORN AND ASSOCIATES, INC.
11400 COMMERCE PARK DR., SUITE 400, RESTON, VA 20191
PHONE: 703-674-1300 FAX: 703-674-1350
WWW.KIMLEY-HORN.COM

COMMONWEALTH OF VIRGINIA
ROSS STEVENS
Lic. No. 047498
02/06/2019
PROFESSIONAL ENGINEER

KHA PROJECT 110499001
DATE 02/06/2019
SCALE AS SHOWN
DESIGNED BY JLM
DRAWN BY JLM
CHECKED BY RSS

SEWER PROFILES

WAWA - SUDLEY ROAD

PREPARED FOR
FRONTIER DEVELOPMENT
PRINCE WILLIAM COUNTY VA

Sheet 31 of 40

SHEET NUMBER
C-505