AREA

PRODUCT INFORMATION

SYMBOL:	QTY:	LABEL:
	2	A1

ARE-EDG-3M-DA-06-E-UL-WH-700-57K

	3	A4

ARE-EDG-3MB-DA-06-E-UL-WH-700-57K

	3	B1

ARE-EDG-4M-DA-06-E-UL-WH-700-57K

	2	B4

ARE-EDG-4MB-DA-06-E-UL-WH-700-57K

CANOPY

PRODUCT INFORMATION

SYMBOL:	QTY:	LABEL:
	6	C2

CAN-304-SL-RD-06-E-UL-WH-350-57K

	18	C1

CAN-304-SL-RD-06-E-UL-WH-525-57K

WALL MOUNTED

PRODUCT INFORMATION

SYMBOL:	QTY:	LABEL:
	8	W1

SEC-EDG-3M-WM-04-E-UL-WH-350-57K

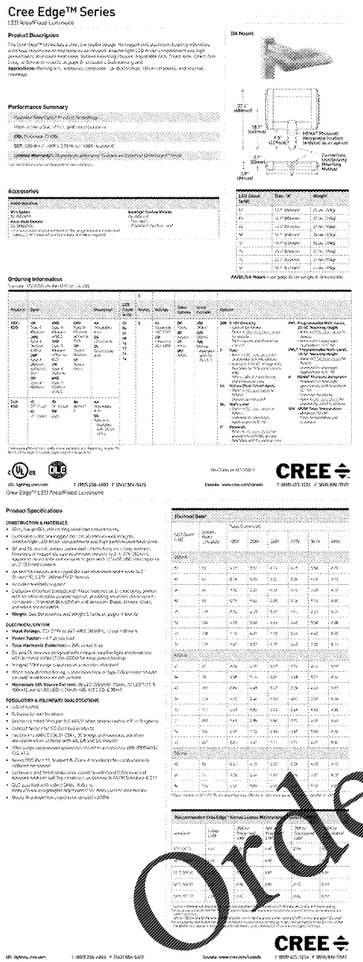

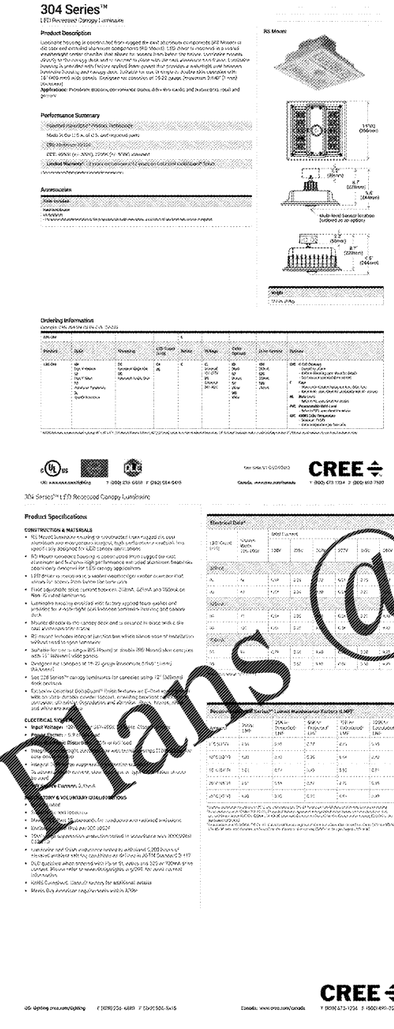

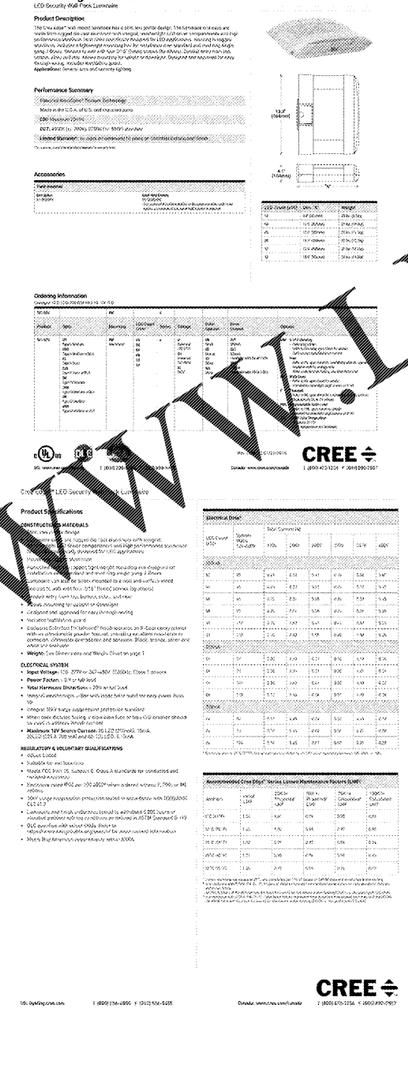

NOTE: THIS DETAIL IS NOT CERTIFIED. FOR INFORMATIONAL PURPOSES ONLY. CONTRACTOR TO PROVIDE SHOP DRAWINGS CERTIFIED BY STRUCTURAL ENGINEER.

PLACEMENT: POLE SHALL BE PLACED AT PARKING STRIPE AT HEAD OF SPACE.

LIGHT POLE WITH STANDARD ANCHORING DETAIL

N.T.S.

Order Plans @ WWW.LDILine.com

No.	REVISIONS	DATE	BY
1	PWC COMMENTS – 1ST ROUND	09/10/2018	CAH
2	PWC COMMENTS – 2ND ROUND	11/02/2018	CAH
3	PWC COMMENTS – SIGNATURE SET	02/06/2019	CAH
4	UTILITY REVISIONS	07/25/2019	CMH

Kimley»Horn
© 2018 KIMLEY-HORN AND ASSOCIATES, INC.
11400 COMMERCE PARK DR., SUITE 400, RESTON, VA 20191
PHONE: 703-674-1300 FAX: 703-674-1350
WWW.KIMLEY-HORN.COM

COMMONWEALTH OF VIRGINIA
ROSS STEVENS
Lic. No. 047498
07/06/2019
PROFESSIONAL ENGINEER

KHA PROJECT 110499001
DATE 02/06/2019
SCALE AS SHOWN
DESIGNED BY CMH
DRAWN BY CAH
CHECKED BY RSS

PHOTOMETRIC CUT SHEETS

WAWA - SUDLEY ROAD

PREPARED FOR
FRONTIER DEVELOPMENT VA

PRINCE WILLIAM COUNTY

Sheet 40 of 40

SHEET NUMBER
C-701