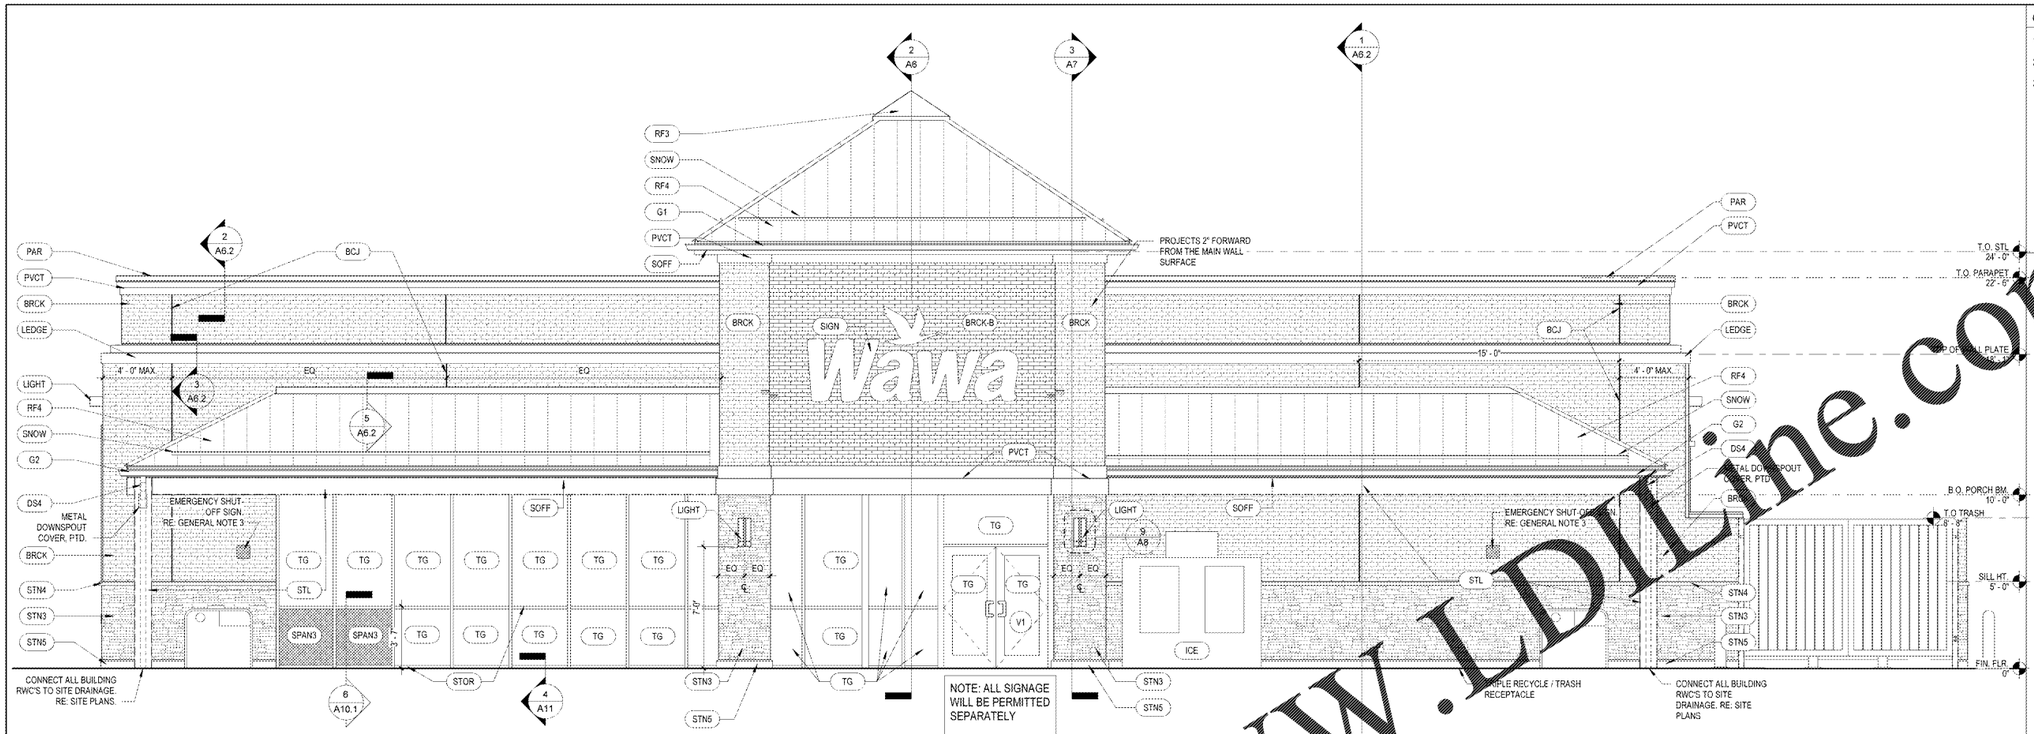

1 A4 FRONT ELEVATION
1/4" = 1'-0"

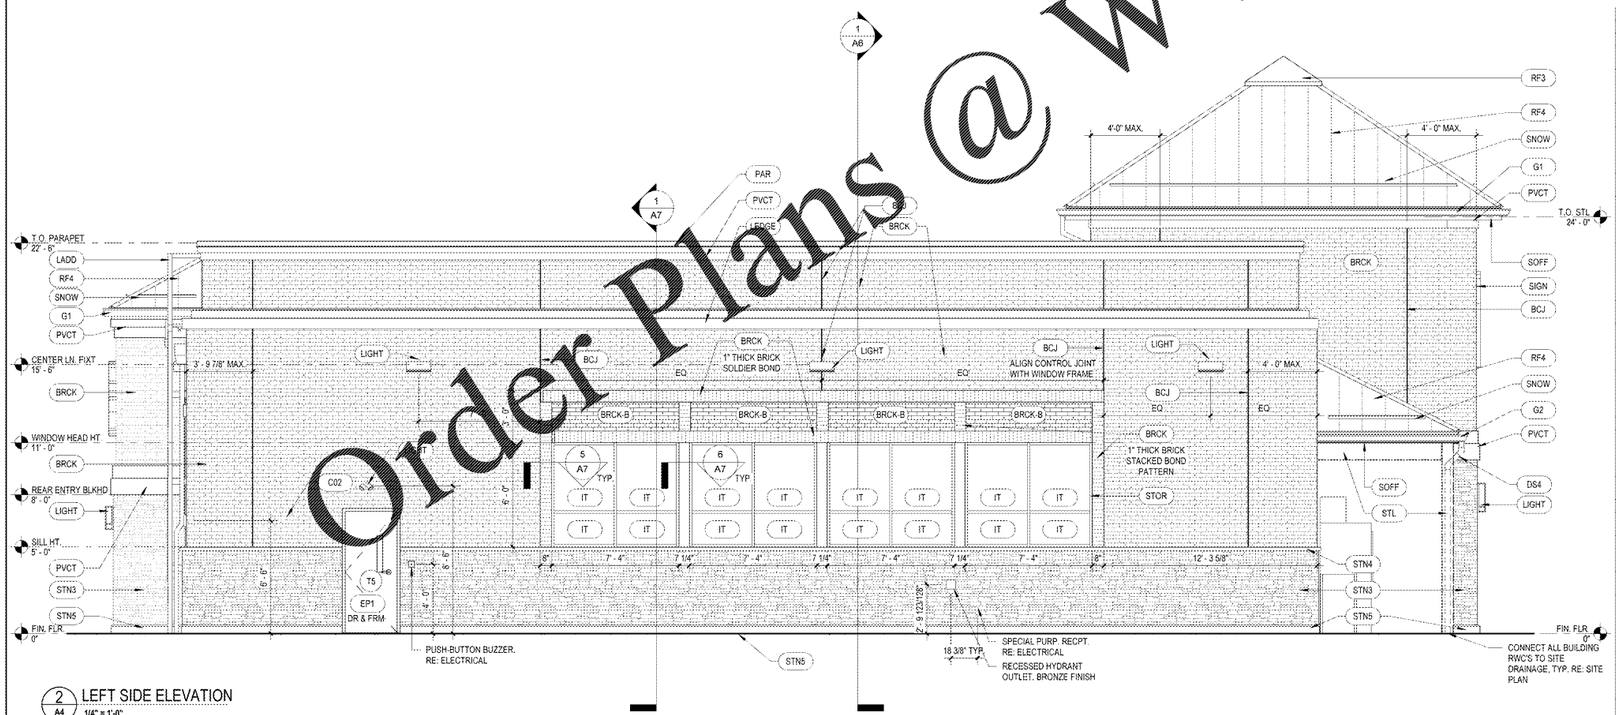

2 A4 LEFT SIDE ELEVATION
1/4" = 1'-0"

GENERAL NOTES

1. VERIFY WITH SITE PLAN LOCATION OF STEEL BOLLARDS.
2. REFER TO EXTERIOR FINISH SCHEDULE FOR DETAILED MATERIAL INFORMATION.
3. G.C. TO INSTALL A 9" X 9" EMERGENCY SHUT-OFF SIGN AT FRONT OF BUILDING AT BUTTON LOCATION - SIGN TO HAVE RED BACKGROUND AND WHITE LETTERS. REFER TO ELECTRICAL PLANS FOR LOCATION.

EXTERIOR FINISH SCHEDULE

SYMB.	MATERIAL	MFR.	COLOR	NOTES
BCJ	BRICK CONTROL JOINT			
BRCK	THIN BRICK	MARION CERAMICS	#300 TAVERN FLASH RED	THIN BRICK ON TABS II PANELS
BRCK-B	THIN BRICK	METRO BRICK	FIELDSTONE #105	THIN BRICK ON TABS II PANELS
C02	CO2 FILL BOX WITH PVC SLEEVE THRU WALL	SUPPLIER		SEE A1 FOR LOCATION
DS	THRU WALL SCUPPER & COLLECTOR AND 3"x4" .032 ALUMINUM DOWNSPOUT	ATAS ALUMINUM CORP.	COMMERCIAL GRADE, SMOOTH, PRE FINISHED ASCOT WHITE	COORDINATE WITH CIVIL FOR CONNECTION TO STORM SEWER. SEE DETAIL 6 & 7/A5
DS4	4" PVC		PAINTED WHITE. ELBOW INTO COLUMN	COORDINATE WITH CIVIL FOR CONNECTION TO STORM SEWER
DS5	3"X4" .032 ALUMINUM DOWNSPOUT	ATAS INTERNATIONAL, INC.	COMMERCIAL GRADE, SMOOTH, ANODIZED ALUM, ASCOT WHITE	PROVIDE WALK PADS ON ROOF
DS6	3" PVC		PAINTED WHITE. RUN DOWN THROUGH REAR TOWER PIER	COORDINATE WITH CIVIL FOR CONNECTION TO STORM SEWER
EP1	PAINT	BENJAMIN MOORE	COLOR:WHITE DIAMOND #2121-60 FINISH: EGGSHELL	FOR DOORS AND FRAMES
EP4	PAINT	BENJAMIN MOORE	COLOR: PUMICE STONE #1197. FINISH: SEMI-GLOSS	
G1	ALUMINUM GUTTERS		.032 ALUMINUM COLOR: WHITE	K STYLE GUTTER. CONTINUOUS - NO SEAMS ALLOWED. SEE DETAIL, SHEET 20/A3
G2	ALUMINUM GUTTERS	ATAS ALUMINUM CORP.	.032 ALUMINUM COLOR: WHITE	7" BOX GUTTER. USE 26'-0" LENGTHS, ONLY ONE SEAM ALLOWED. SEE DETAIL 6/A5.2
HAT	22" X 30" ACCESS HATCH		COLOR TO MATCH ADJACENT FINISH	FURNISHED BY WAWA, INSTALLED BY G.C. COORD. LOCATION W/ FRAMING IN THE FIELD. SEE DETAIL 20/A8
ICE	ICE MERCHANDISER	LEER	PAINT BENJAMIN MOORE. BM OC-1 NATURAL WICKER	
IT	1" INSULATED TINTED TEMPERED GLASS	OLD CASTLE	1/4" GRAY, 1/2" ANODIZED SPACER, 1/4" CLEAR	SEE SPECIFICATIONS
LADD	METAL EXTERIOR LADDER		POWDER COAT. COLOR: SLATE GREY	PROVIDED BY WAWA VENDOR. REFER TO LADDER DETAILS, SHEET A8.1
LEDGE	ALUMINUM FASCIA	ATAS INTERNATIONAL, INC.	ASCOT WHITE	SEE DETAILS A6.2 ALTERNATE : PETERSEN PAC-CLAD
LGD1	5' LADDER GUARD	VISIONMASTERS EQUIP. CO.	FACTORY FINISH	PROVIDED BY WAWA VENDOR. REFER TO LADDER DETAILS, SHEET A8.1
LIGHT	EXTERIOR LIGHT FIXTURE			SEE ELECTRICAL DRAWINGS
OFS	.032 ALUMINUM 5" X 10" OVERFLOW SCUPPER		PRE-FINISHED WHITE	
PAR	ALUM. PARAPET FASCIA	ATAS INTERNATIONAL, INC.	COLOR : SLATE GREY	RAPID LOCK COPING. ALTERNATE : PETERSEN PAC-CLAD
PVCT	ACCENT TRIM	AZEK	WHITE. FINISH: SMOOTH	PRE-FINISHED. MITER ALL CORNERS: ALTERNATE: PALIGHT
RF3	STANDING SEAM ROOF HIP CAP		TO MATCH METAL ROOFING	
RF4	METAL ROOFING	ATAS INTERNATIONAL, INC.	DUTCH SEAM 19.25" WIDE COLOR SLATE GREY	ALTERNATE : PETERSON PAC-CLAD
SIGN	ILLUMINATED SIGNAGE			SIGN BY WAWA, SURFACE MOUNTED
SNOW	SNOW GUARD	METAL ROOF INNOVATIONS LTD.	NATURAL MILL FINISH W/ COLOR STRIP	S-5 COLOR GUARD
SOFF	OPALINE OPW 985	ATAS INTERNATIONAL, INC.	#10 ASCOT WHITE	PORCH / ENTRY SOFFITS. ALTERNATE: PAC CLAD
SPAN3	SPANDREL GLASS, 1" INSULATED TEMPERED	VITRO ARCHITECTURAL GLASS	REFLECTIVE	1/4" CLEAR GLASS, 1/2" AIR GAP, 1/4" PACIFICA WITH SOLARCOOL2 ON SURFACE #3. BLACK FRIT SURFACE #4.
STL	COATING	CARBOLINE	CARBOTHANE 133LV COLOR: WHITE #1803	FOR TUBE STEEL COLUMNS & BEAMS - GALV, PRE-FINISHED & PRIMED. PTD BY GC
STN3	MANUFACTURED STONE VENEER	QUALITY STONE	PROVENCE	STYLE : OHIO DRYSTACK , MORTAR GREY
STN4	PRE-CAST MANUFACTURED STONE WATERTABLE/SILL	QUALITY STONE	HEWN STANDARD SILL BAND, COLOR : EGGSHELL	36" MIN. LENGTH SECTIONS. VERTICAL GROUT JOINTS: 3/16" MAX WIDTH GROUT WITH QUIKRETE SM100 GRAY
STN5	PRE-CAST STONE BASE	QUALITY STONE	COLOR: EGGSHELL	SEE DETAILS 1 & 2/A8. VERTICAL GROUT JOINTS: 3/16" MAX. WIDTH GROUT WITH QUIKRETE SM100 GRAY
STOR	STOREFRONT SYSTEM	YKK OR KAWNEER	DARK BRONZE	SEE SPECIFICATIONS
TG	1" INSULATED TEMPERED GLASS	OLD CASTLE	CLEAR	SEE SPECIFICATIONS

Order Plans @ WWW.LDLine.com

1925 Prospect Ave.
Orlando, FL 32814
P (407) 661-9100
F (407) 661-9101
www.c-p.com

Cmaci & Peterson
Architects Engineers Planners

CLIENT NAME
WAWA
260 W. BALTIMORE PIKE
WAWA, PA 19063

PROJECT NAME
W50FD-VA 2018.01-MA
STORE #8658-SUD
10691 DAVIDSON PLACE
MANASSAS, VA 20109

SHEET TITLE
EXTERIOR ELEVATIONS

Revision Schedule

No.	Description	Date
1	PERMIT SET	01/04/2019
	PERMIT COMMENTS	03/15/2019
	BID SET	06/27/2019

PROJECT NO. 2170594
DATE 01/04/2019
DRAWN LMA
CHECKED Checker

A4

Copyright © by cmaci & peterson, inc. All rights reserved. Drawings, designs, concepts and specifications are the property of cmaci & peterson, inc. (C&P) and shall not be used in whole or in part without written permission from C&P. Unauthorized use of these documents is a violation of state copyright laws.