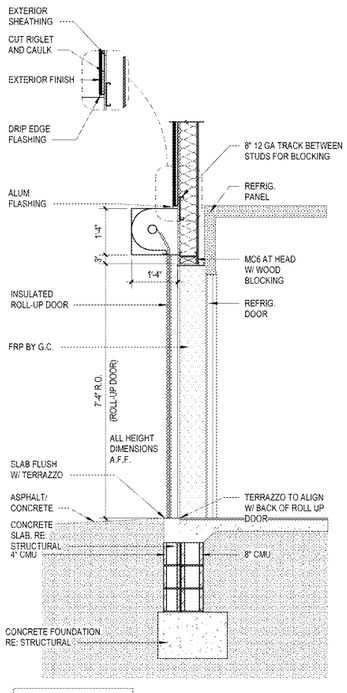

10 A8 ROLL-UP DOOR SECTION
1/2" = 1'-0"

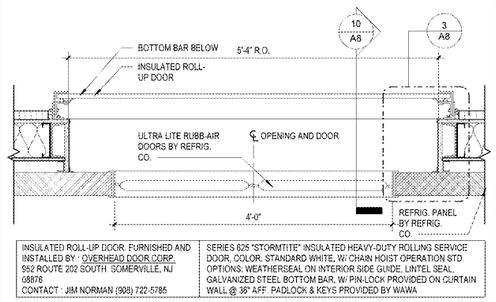

INSULATED ROLL-UP DOOR, FURNISHED AND INSTALLED BY : OVERHEAD DOOR CORP. 952 ROUTE 202 SOUTH SOMERVILLE, NJ 08876 CONTACT : JIM NORMAN (908) 722-5785	SERIES 625 "STORMTITE" INSULATED HEAVY-DUTY ROLLING SERVICE DOOR, COLOR: STANDARD WHITE, W/ CHAIN HOIST OPERATION STD. OPTIONS: WEATHERSEAL ON INTERIOR SIDE GUIDE, LINTEL SEAL, GALVANIZED STEEL BOTTOM BAR, W/ PIN-LOCK PROVIDED ON CURTAIN WALL @ 36" AFF. PADLOCK & KEYS PROVIDED BY WAWA

4 A8 ROLL-UP DOOR PLAN
1" = 1'-0"

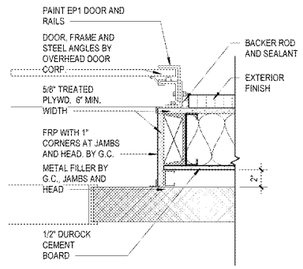

3 A8 ROLL-UP JAMB DETAIL
1 1/2" = 1'-0"

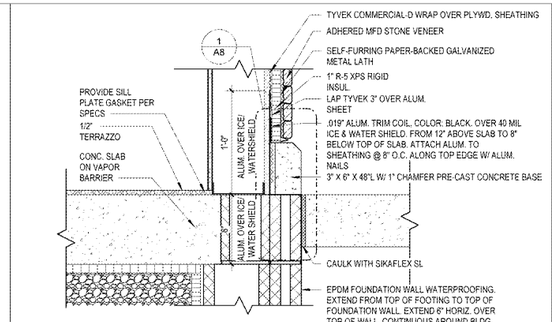

2 A8 PERIMETER FLASHING
1 1/2" = 1'-0"

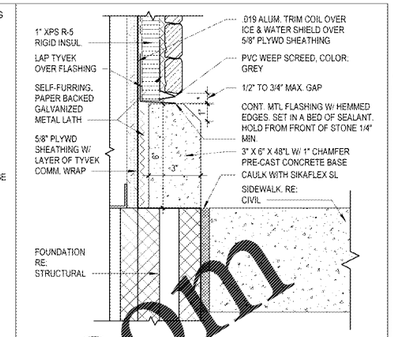

1 A8 PRE-CAST BASE DETAIL
1" = 1'-0"

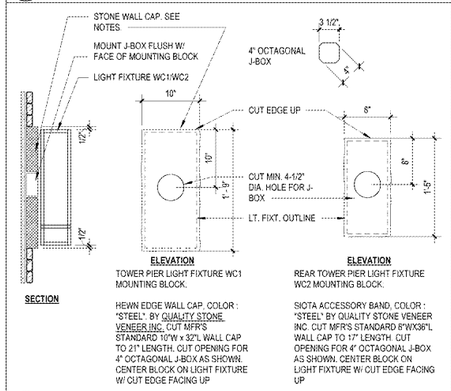

9 A8 LIGHT FIXTURE WC1 MOUNTING DETAIL
1" = 1'-0"

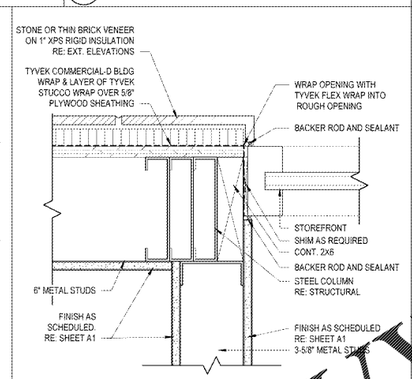

8 A8 JAMB @ REAR ENTRY
3" = 1'-0"

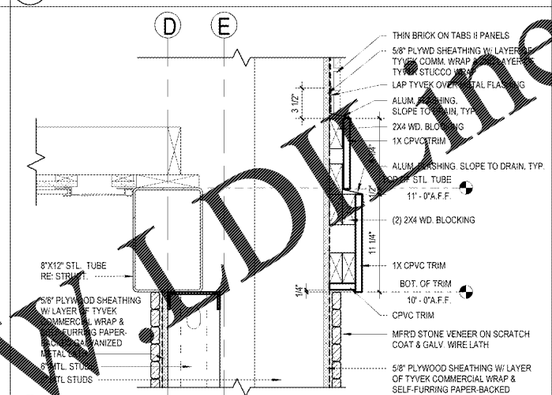

7 A8 DETAIL @ TRIM ON TOWER PIER
1 1/2" = 1'-0"

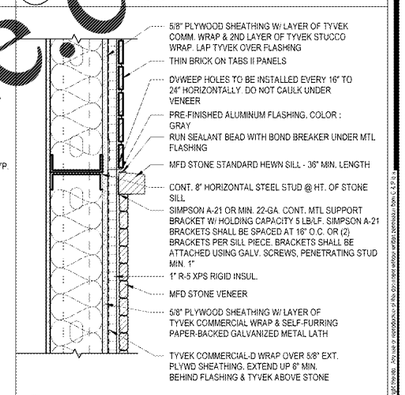

6 A8 TOP OF STONE DETAIL
1 1/2" = 1'-0"

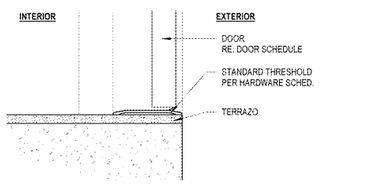

15 A8 SILL DETAIL
3" = 1'-0"

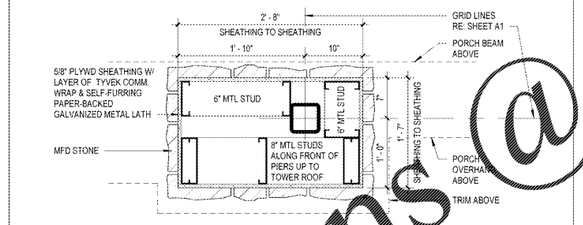

14 A8 TOWER PIER PLAN DETAIL
1" = 1'-0"

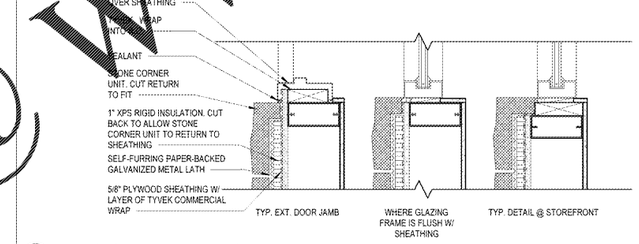

13 A8 TYP. STONE JAMB DETAILS
1 1/2" = 1'-0"

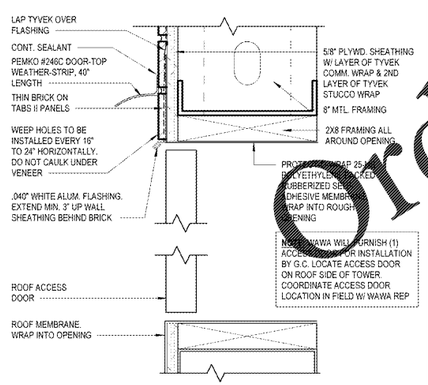

20 A8 TOWER ACCESS DOOR DETAIL
3" = 1'-0"

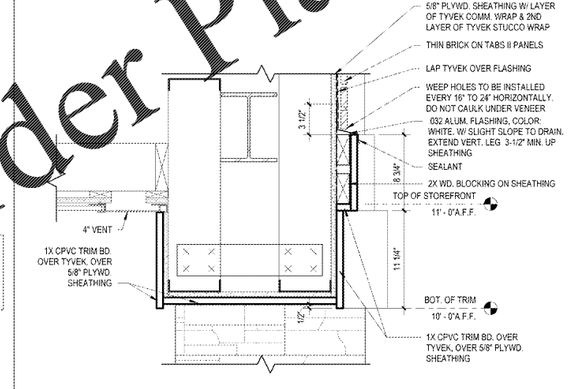

19 A8 DETAIL @ TOWER BULKHEAD
1 1/2" = 1'-0"

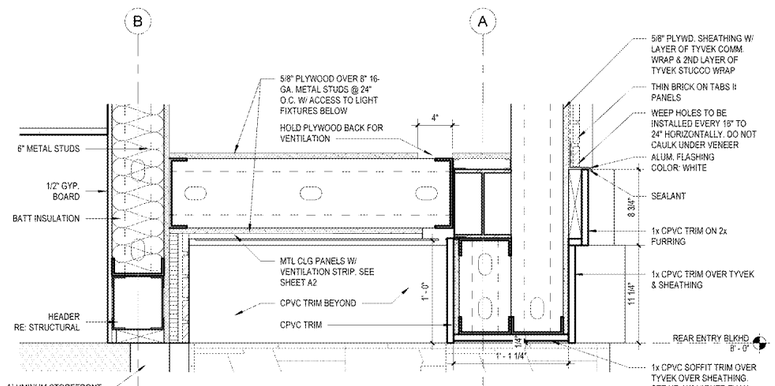

18 A8 BULKHEAD AT REAR ENTRY
1 1/2" = 1'-0"

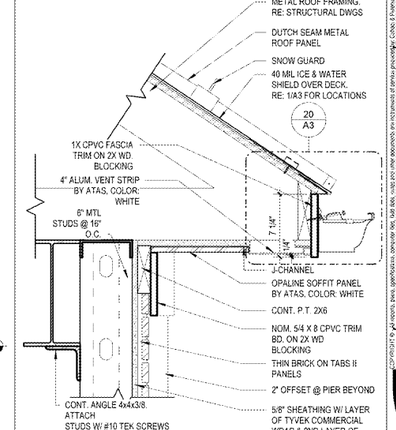

16 A8 ROOF EAVE DETAIL
1 1/2" = 1'-0"

Order Plans @ WWW.LDLine.com

1925 Prospect Ave.
Orlando, FL 32814
P (407) 661-9100
F (407) 661-9101
www.c-p.com
Cimaci & Peterson
Architects Engineers Planners

CLIENT NAME
WAWA
260 W. BALTIMORE PIKE
WAWA, PA 19063

PROJECT NAME
W50FB-VA 2018.01-MA
STORE #8658-SUD
10691 DAVIDSON PLACE
MANASSAS, VA 20109

SHEET TITLE
EXTERIOR DETAILS

Revision Schedule		
No.	Description	Date
1	PERMIT SET	01/04/2019
	PERMIT COMMENTS	03/15/2019
	BID SET	06/27/2019

PROJECT NO.	2170594		
DATE	01/04/2019	CHECKED	Checker
DRAWN	LMA		

A8