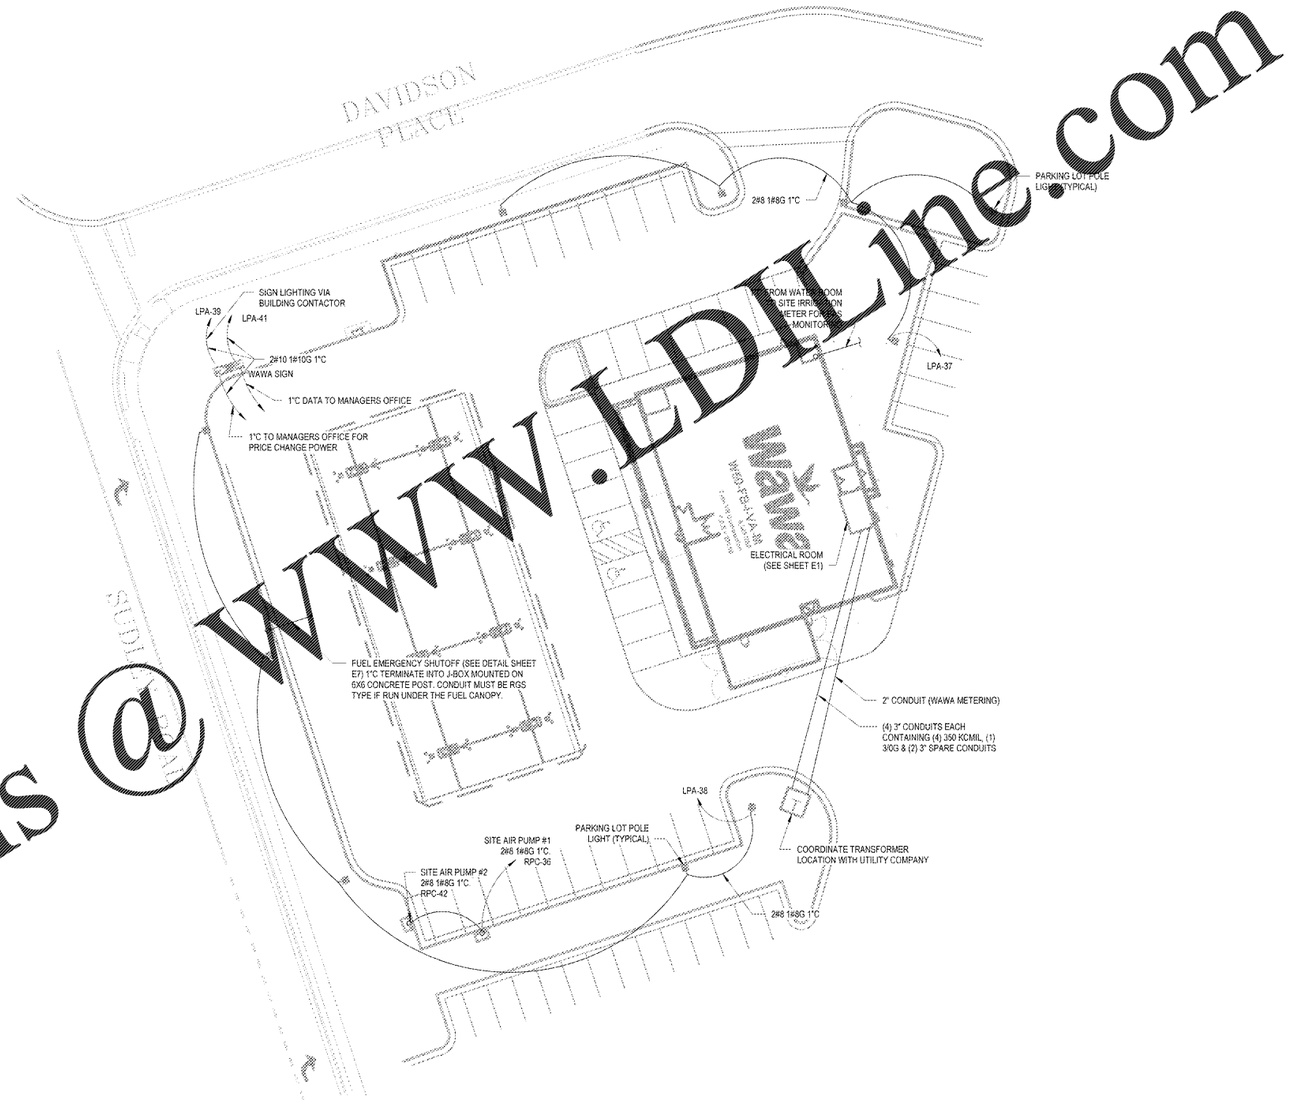

1 E0 **ELECTRICAL SITE**
1/2" = 1'-0"

WWW.LDLine.com
Order Plans @

Cuhaci & Peterson Architects Engineers Planners
1925 Prospect Ave.
Orlando, FL 32814
P (407) 661-9100
F (407) 661-9101
www.c-p.com

CLIENT NAME
WAWA
260 W. BALTIMORE PIKE
WAWA, PA 19063

PROJECT NAME
W50FB-VA 2018.01-MA
STORE #8658-SUD
10691 DAVIDSON PLACE
MANASSAS, VA 20109

SHEET TITLE
ELECTRICAL SITE PLAN

Revision Schedule		
No.	Description	Date
2.	PERMIT COMMENT	04/26/2019
	BID SET	05/27/2019

PROJECT NO.	2170584
DATE	01/04/2019
DRAWN	MLS
CHECKED	JPM

E0

All rights reserved. Unpublished rights, including the copyright thereon. Any use or reproduction of this document without written permission from C & P is a violation of Federal copyright laws.
All drawings, plans, specifications, computer files, field data, notes and other documents and instruments of service prepared by C. Cuhaci & Peterson, P.A. (C & P), as instruments of service remain the property of C & P. C & P shall retain all common law, statutory and other reserved rights, including the