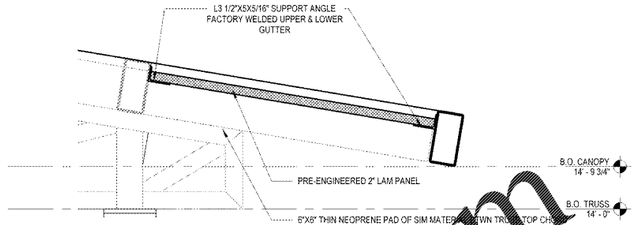

2 ENLARGED VIEW
3/4" = 1'-0"

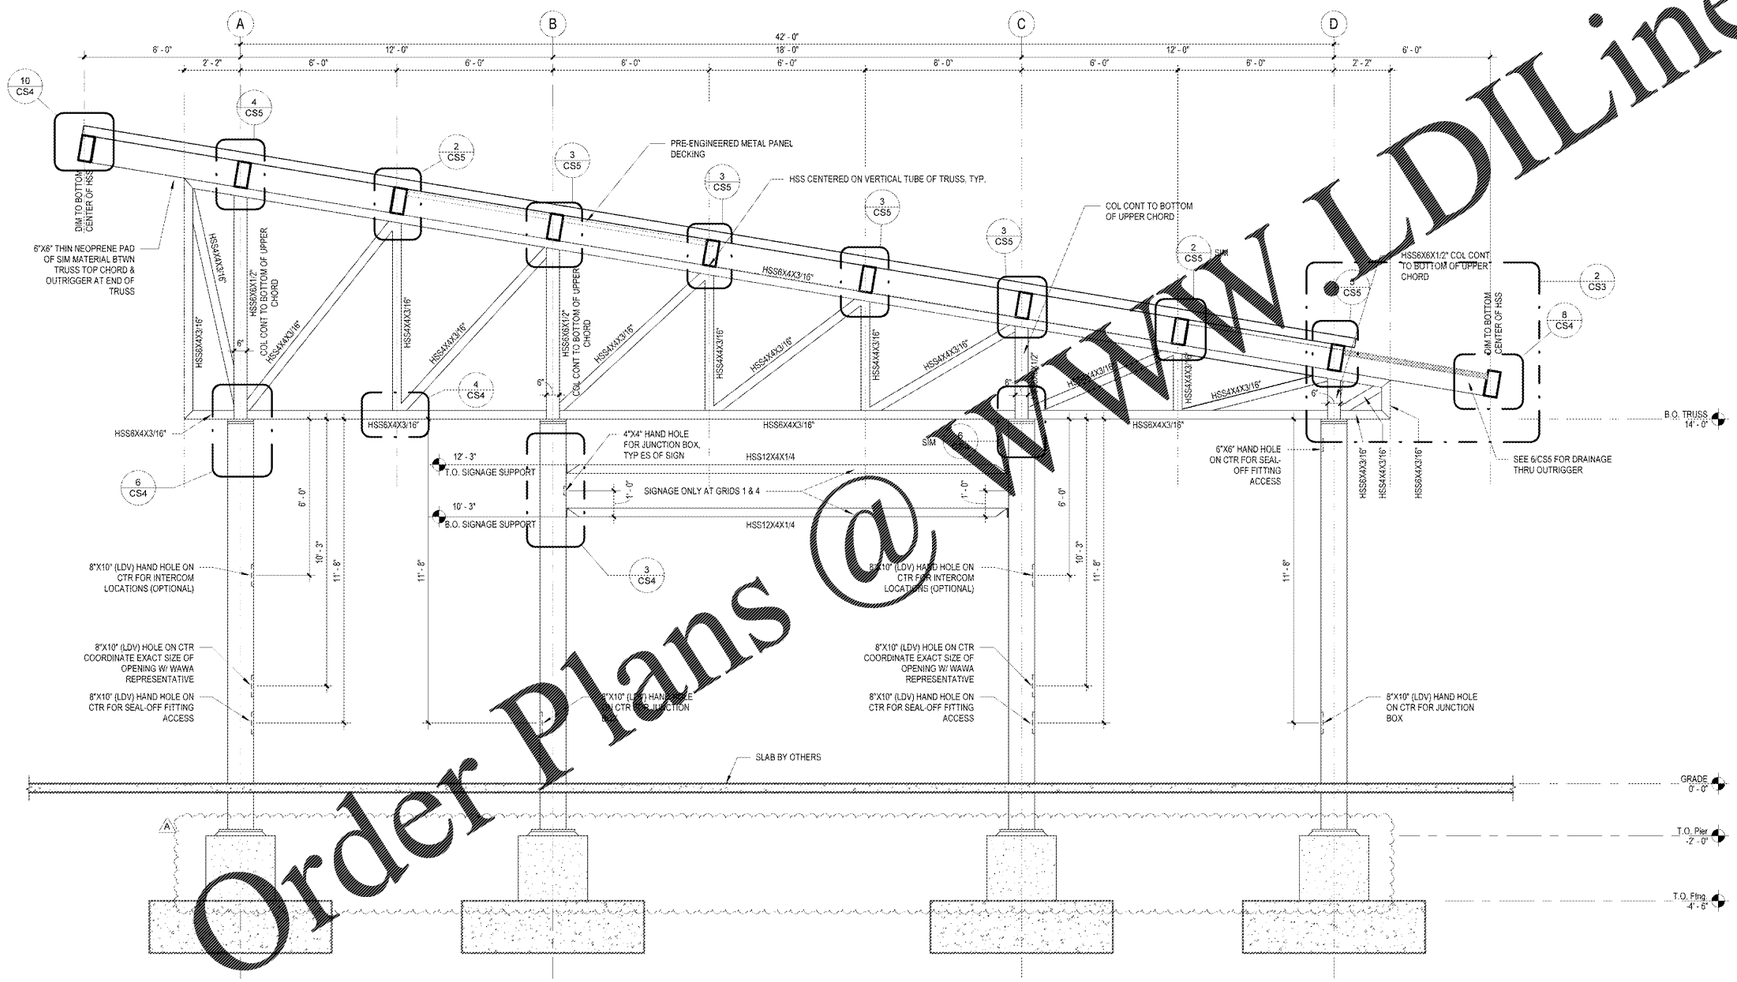

1 SECTION
CS3 3/8" = 1'-0"

Order Plans @ WWW.LDILine.com

1925 Prospect Ave.
Orlando, FL 32814
P (407) 661-9100
F (407) 661-9101
www.c-p.com

Cinlaci & Peterson
Architects Engineers Planners

CLIENT NAME
WAWA
260 W. BALTIMORE PIKE
WAWA, PA 19063

PROJECT NAME
STACKED 8 GAS CAN. 2018.01-MA
STORE #8656-SUD
10691 DAVIDSON PLACE
MANASSAS, VA 20109

SHEET TITLE
SECTIONS

No.	Description	Date
	PERMIT SET	01/04/2019
1	PERMIT COMMENTS	03/15/2019
A	PIER REVISIONS	06/27/2019
	BID SET	06/27/2019

PROJECT NO. 2170584
DATE 01/04/2019
DRAWN RC
CHECKED JJ

CS3

COPYRIGHT © All rights and protection under the law of plans, specifications, and models are instruments of service and property of Cinlaci & Peterson, L.L.P. and may not be used in any way without the written consent of Cinlaci & Peterson, L.L.P. Unauthorized use, reproduction or distribution of these plans is prohibited and will be prosecuted to the fullest extent of the law.