


4 CS5 HIGH REAR OUTRIGGER TO TRUSS CONNECTION
1 1/2" = 1'-0"

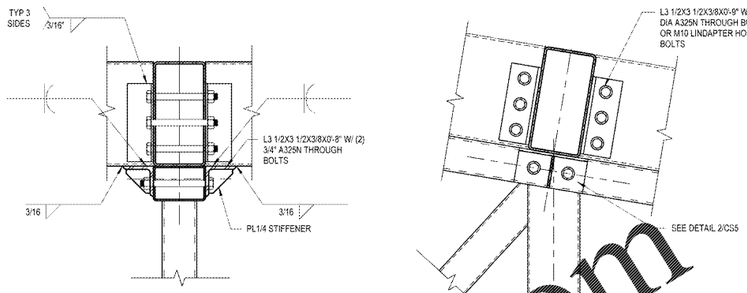


3 CS5 TRUSS TO PURLIN CONNECTION, UON
1 1/2" = 1'-0"




6 CS5 LOW REAR OUTRIGGER TO TRUSS CONNECTION
1 1/2" = 1'-0"

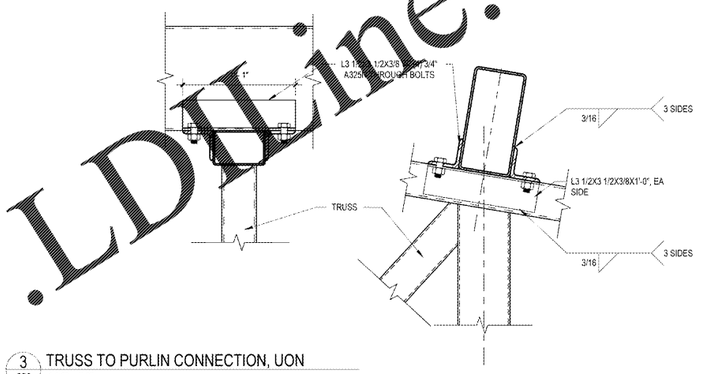


2 CS5 HIGH REAR OUTRIGGER TO TRUSS CONNECTION
1 1/2" = 1'-0"

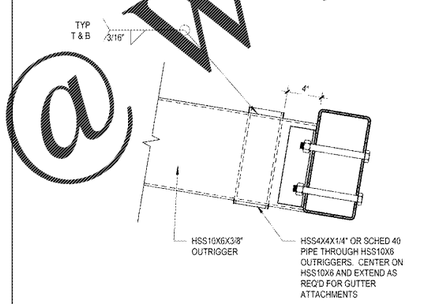


5 CS5 LOW REAR OUTRIGGER TO TRUSS CONNECTION
1 1/2" = 1'-0"

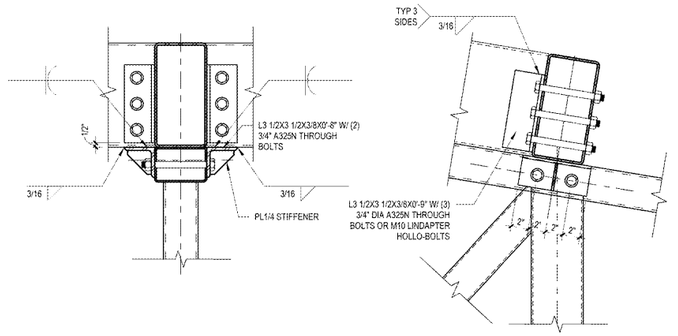


1 CS5 HSS FIELD SPLICE
1 1/2" = 1'-0"

Order Plans @ WWW.LDLine.com

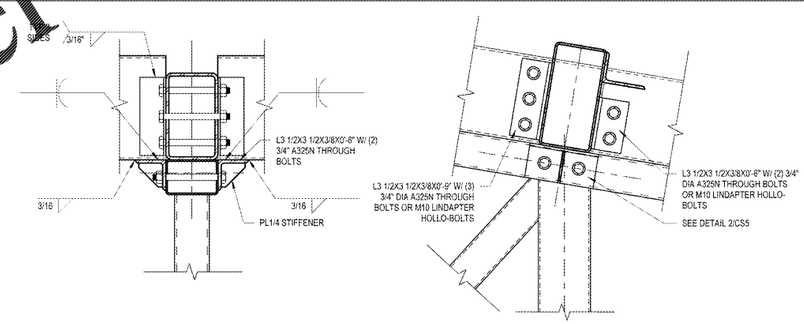Cuhaci & Peterson Architects Engineers Planners
1925 Prospect Ave.
Orlando, FL 32814
P (407) 661-9100
F (407) 661-9101
www.c-p.com

CLIENT NAME
WAWA
260 W. BALTIMORE PIKE
WAWA, PA 19063

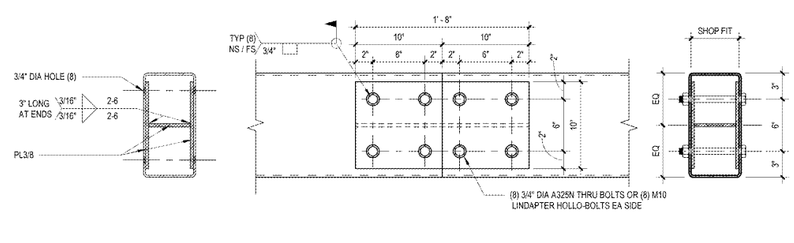PROJECT NAME
STACKED 8 GAS CAN. 2018.01-MA
STORE #8658-SUD
10691 DAVIDSON PLACE
MANASSAS, VA 20109

SHEET TITLE
DETAILS

| No. | Description | Date |
|---|---|---|
| | PERMIT SET | 01/04/2019 |
| 1 | PERMIT COMMENTS | 03/15/2019 |
| | BID SET | 05/27/2019 |

PROJECT NO. 2170584
DATE 01/04/2019
DRAWN RC
CHECKED JJ

CS5

COPYRIGHT © All rights and ownership of the architectural plans, elevations, sections and other documents are instruments of service prepared by Cuhaci & Peterson, C.&P., and as unpublished works may not be used, disclosed, reproduced or distributed for any purpose without the express written permission of C.&P. © 2019 Cuhaci & Peterson. Unpublished rights reserved under the Copyright Laws of the United States.