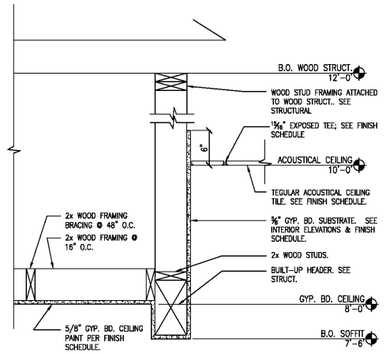

3 RESTROOM VESTIBULE DETAIL
SCALE: 1" = 1'-0"

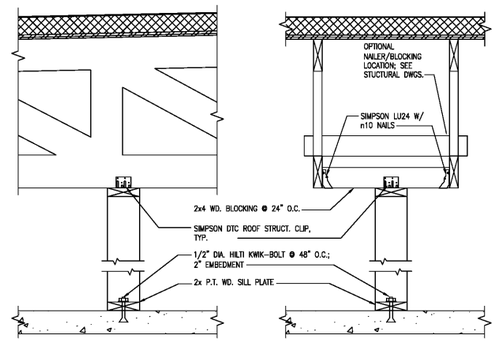

3 NON-BEARING WALL CONNECTIONS
SCALE: N.T.S.

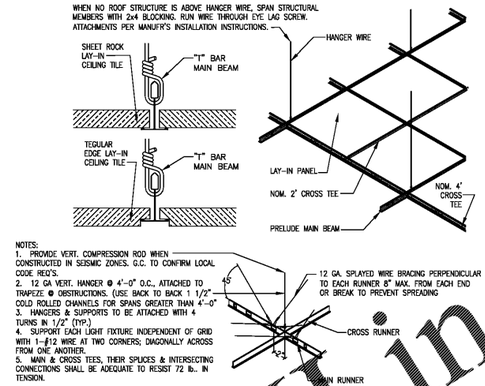

2 CEILING GRID HANGER DETAILS
SCALE: N.T.S.

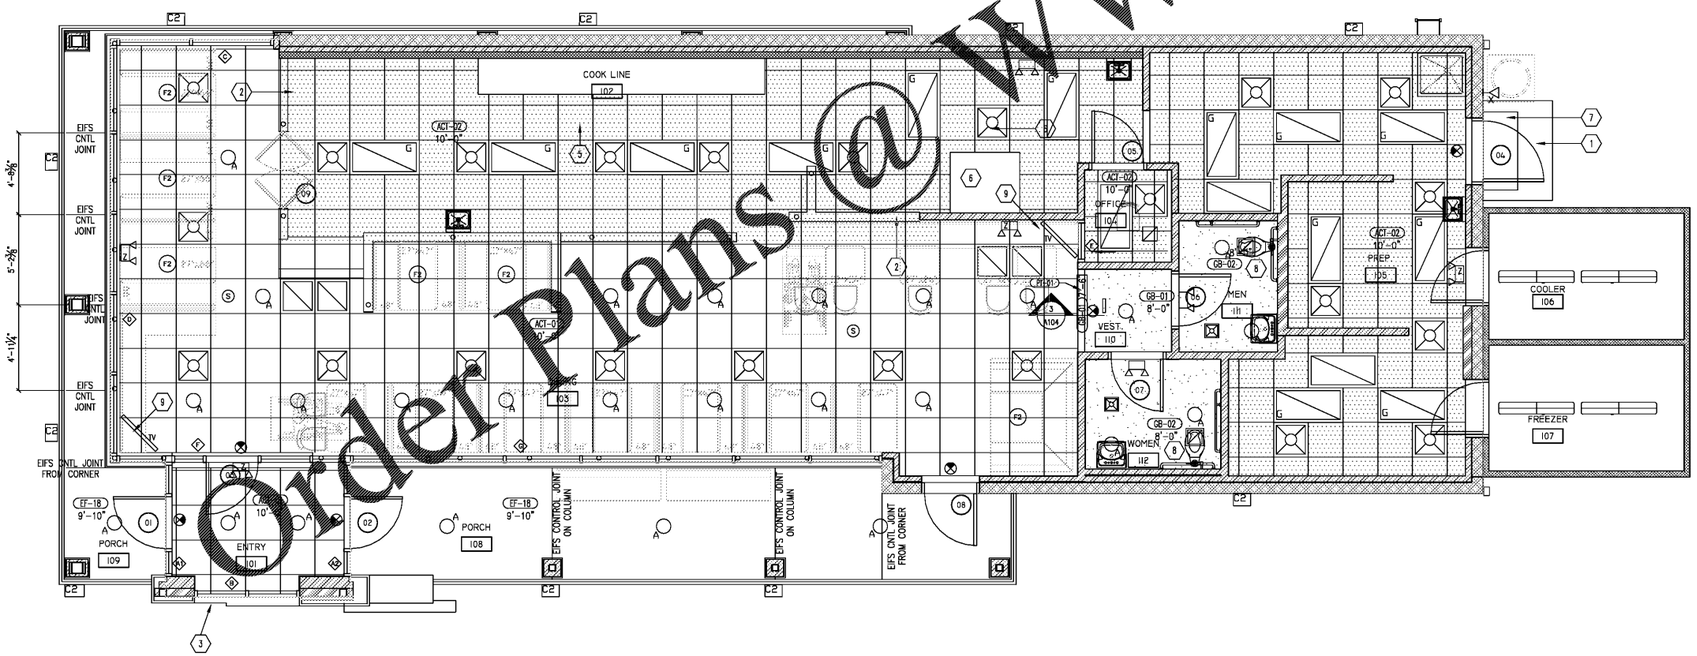

1 REFLECTED CEILING PLAN
SCALE: 1/4"=1'-0"

SUPPLIED AND INSTALLED BY GC — CEILING SYMBOL LEGEND

SYMBOL	DESCRIPTION	SYMBOL	DESCRIPTION
	ACT-01 ACOUSTICAL CEILING TILE SEE FINISH SCHEDULE, SHEET A003		ACT-02 ACOUSTICAL CEILING TILE SEE FINISH SCHEDULE, SHEET A003
	GB-01 5/8" (REGULAR) GYP. BD. CEILING; PAINT PT-02 GB-02 5/8" (M.R.) GYP. BD. CEILING; PAINT PT-01		ACT-02 ACOUSTICAL CEILING TILE SEE FINISH SCHEDULE, SHEET A003 EXHAUST AIR DIFFUSER, SEE MECHANICAL DWGS.
EF-18	EIFS (DRYVIT SYSTEMS); COLOR: SW7005 PAINT "PURE WHITE" EF-02 ; FINISH: SANDPEBBLE FINE DPR; APPLY PAINT TO EIFS		SUPPLY AIR DIFFUSERS - FINISH TO MATCH ADJACENT CEILING TILE SEE MECHANICAL DWGS.
G	2x4 LENSED FLUORESCENT SEE ELECTRICAL DWGS.		RETURN AIR DIFFUSERS - FINISH TO MATCH ADJACENT CEILING TILE. SEE MECHANICAL DWGS.
S	MUSIC & SATELLITE RADIO SYSTEM SPEAKERS; RECESSED INSTALLED, LOCKABLE. SEE MANAGER'S WORK. LOCATIONS IN PLAN TYP.		NOT USED; SURFACE MOUNTED EXTERIOR WALL SCONCE SEE ELECTRICAL DWGS.
	SURFACE MOUNTED EXTERIOR WALL SCONCE SEE ELECTRICAL DWGS.		RECESSED DOWN LIGHTS SEE ELECTRICAL DWGS.
	PENDANT LIGHT - CENTER OVER TABLE SEE ELECTRICAL DWGS	B	NOT USED; RECESSED ADJUSTABLE CAN LIGHTS SEE ELECTRICAL DWGS.
	CEILING MOUNTED EXIT SIGN WALL MOUNTED EXIT SIGN		EXTERIOR EMERGENCY LIGHT SEE ELECTRICAL DWGS.
TV	MOUNTED TV. GC TO COORD. FINAL SELECTION, POWER & DATA, & MOUNTING REQUIREMENTS W/ OWNER		EMERGENCY LIGHTING

GENERAL NOTES

1. DIMENSIONS ARE FROM WALL SUBSTRATE TO CENTERLINE OF FIXTURE U.N.O.
2. SEE FOOD SERVICE DWGS. (A700 SERIES) FOR FOOD SERVICE EQUIPMENT, LOCATIONS & SCHEDULE
3. SEE ELECTRICAL FOR FIXTURE TYPE & REQUIREMENTS
4. SEE SHEET A103 FOR DECOR PACKAGE & GRAPHIC WALL COVERING LOCATIONS
6. ELECTRICAL OUTLET MOUNTING HEIGHTS PER ELECTRICAL DWGS.
7. SEE SHEET A100 FOR PARTITION TYPES
8. SEE SHEET A003 FOR FINISHES

KEY NOTES

(1) PRE-FABRICATED SERVICE CANOPY; G.C TO PROVIDE & INSTALL BLOCKING
(2) VALANCE; ATTACHMENT SUPPORT CLIPS TO CEILING GRID.
(3) COORDINATE W/ HUDDLE HOUSE FOR EXTERIOR FLOOD LIGHT TO ILLUMINATE FACE OF ENTRY TOWER.
(4) CENTER RECESSED DOWN LIGHTS IN CEILING TILE, TYP. U.N.O.
(5) "TYPE 1" EXHAUST HOOD
(6) DISHWASHER EXHAUST HOOD; IF REQ'D BY LOCAL AHJs
(7) AIR CURTAIN, CENTER OVER DOOR
(8) CENTER RESTROOM EXHAUST GRILLES OVER TOILET FIXTURES
(9) CEILING MOUNTED TV

ISSUED FOR CONSTRUCTION

STATE OF ALABAMA — JAMES N. VAUGHAN II — 6792 — REGISTERED ARCHITECT

HUDDLE HOUSE

JOB NO. L1907

NORWOOD ARCHITECTS
807 forrest st. NW
atlanta, georgia 30318
ph. 678 921 0302 fax. 678 921 0301 www.norwoodarchitects.com

HUDDLE HOUSE
EVO 2000 RESTAURANT
2029 HWY 78 E JASPER, AL
WALKER CO. 35501

NO.	ISSUE DATE
	PERMIT SET 07/12/2019

DRAWING NUMBER
REFLECTED CEILING PLAN
A104

ISSUED FOR CONSTRUCTION

www.LDLine.com
Order Plans @