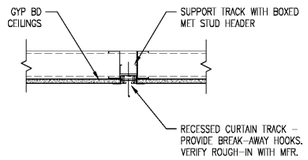

7 A501 RECESSED SHOWER CURTAIN TRACK MOUNTING
1 1/2" = 1'-0"

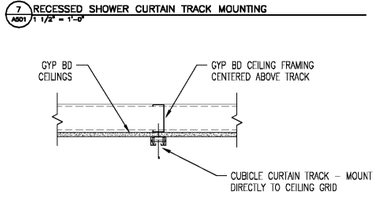

6 A501 PRIVACY CURTAIN TRACK MOUNTING
1 1/2" = 1'-0"

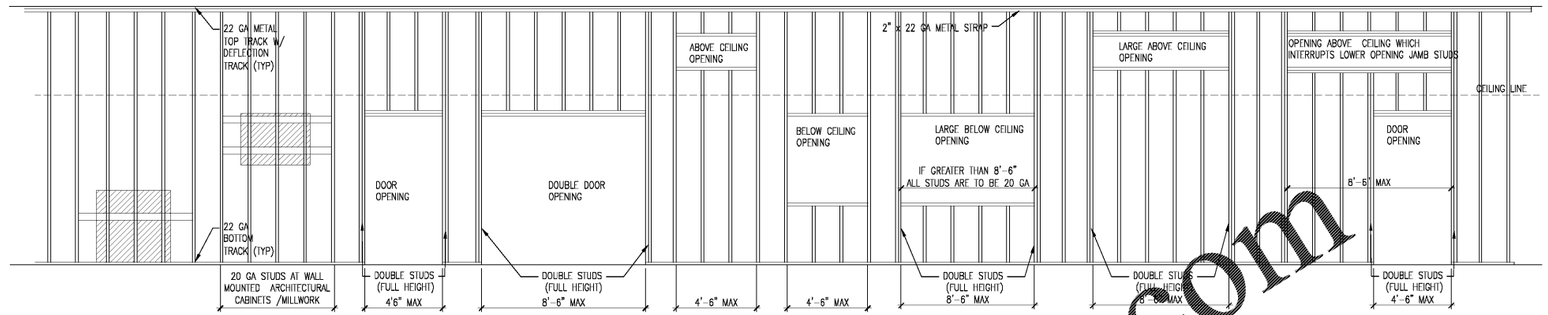

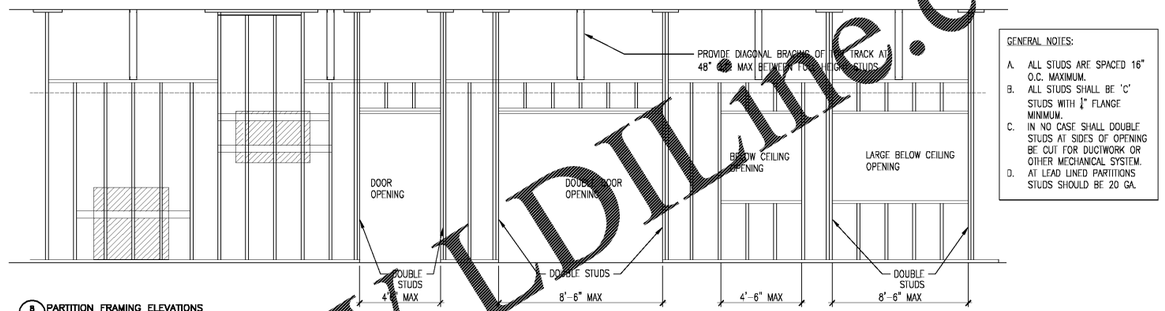

B A501 PARTITION FRAMING ELEVATIONS
3/8" = 1'-0"

GENERAL NOTES:

A. ALL STUDS ARE SPACED 16" O.C. MAXIMUM.
B. ALL STUDS SHALL BE 'C' STUDS WITH 1⅜" FLANGE MINIMUM.
C. IN NO CASE SHALL DOUBLE STUDS AT SIDES OF OPENING BE CUT FOR DUCTWORK OR OTHER MECHANICAL SYSTEM.
D. AT LEAD LINED PARTITIONS STUDS SHOULD BE 20 GA.

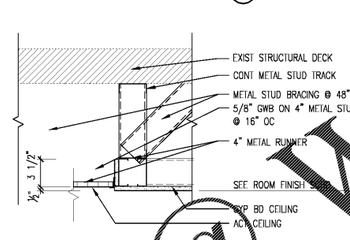

5 A501 CEILING BULKHEAD DETAIL 4
1 1/2" = 1'-0"

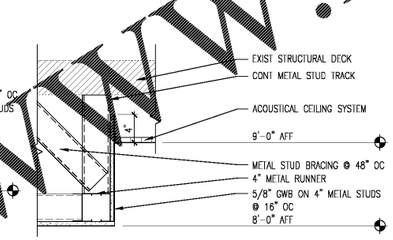

4 A501 CEILING BULKHEAD DETAIL 3
1 1/2" = 1'-0"

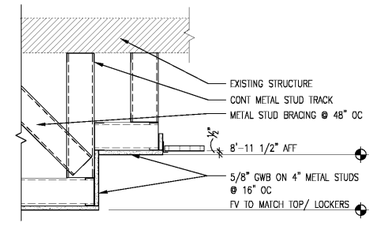

3 A501 CEILING BULKHEAD DETAIL 2
1 1/2" = 1'-0"

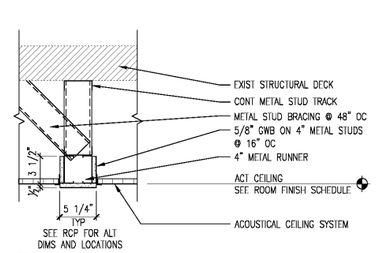

2 A501 CEILING BULKHEAD DETAIL 1
1 1/2" = 1'-0"

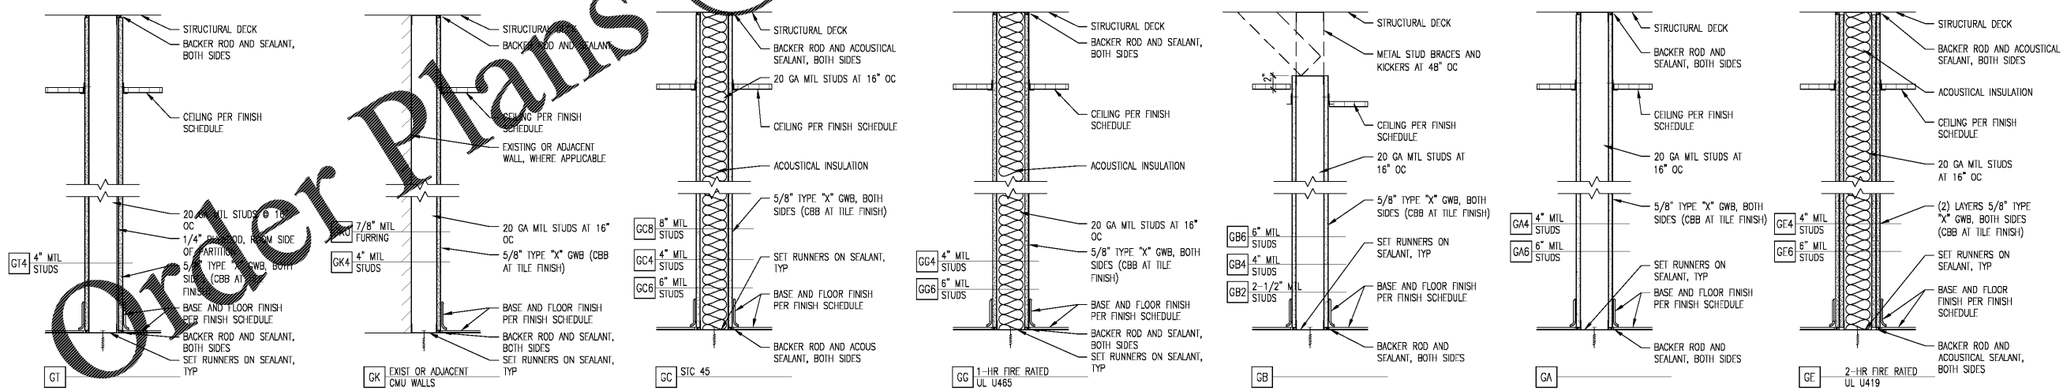

1 A501 ALL PROJECT PARTITION TYPES
1 1/2" = 1'-0"

Order Plans @ WWW.LDLine.com

Revisions:	Date:

CONSULTANT

ARCHITECT/ENGINEER OF RECORD

TOLAND MIZELL MOLNAR
890 MEANS STREET NW
STE. 200
ATLANTA, GA 30318

STAMP

STATE OF GEORGIA — ALBERT J. TOLAND — REGISTERED ARCHITECT

Office of Construction and Facilities Management

VA U.S. Department of Veterans Affairs

Drawing Title: PARTITION TYPES AND DETAILS

Phase: FINAL SUBMITTAL

Project Title: RENOVATE GERIATRIC-MED-PSYCH INPATIENT 5TH FLOOR

Project Number: 508-17-101

Building Number: Bldg C: Main Tower

Approved: Project Director

FULLY SPRINKLERED

Location: Atlanta VA Medical Center - Atlanta, Ga.

Issue Date: 06-07-2019

Checked: AJT

Drawn: DB/MCC

Drawing Number: A501

File Path

VA FORM 08 - 6231