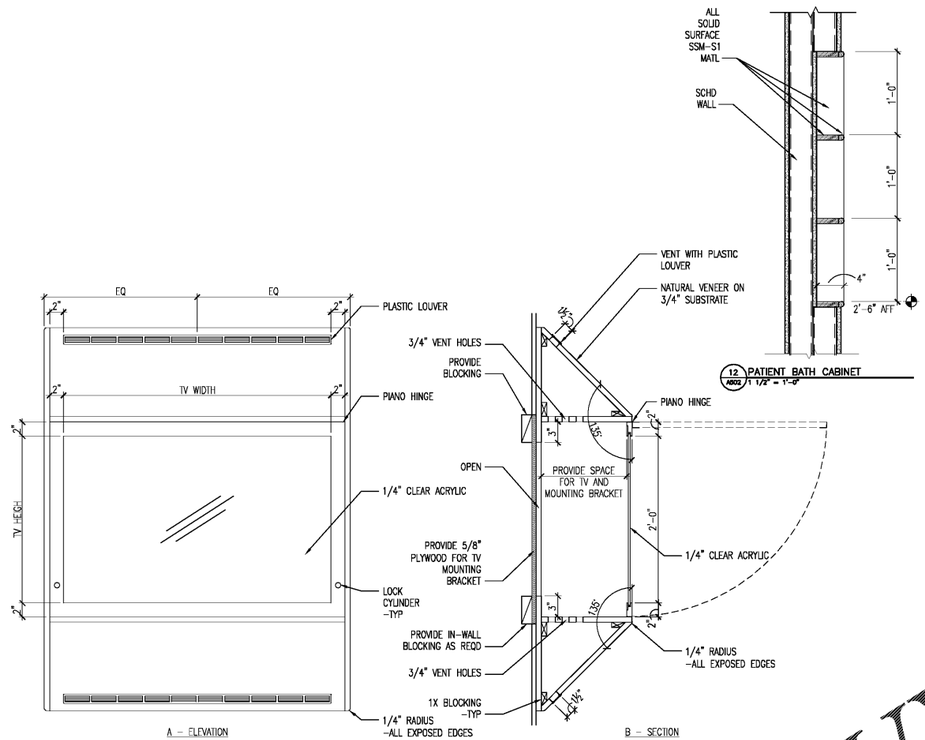

11 ANTI-LIGATURE TV WALL CABINET DETAILS – TYPICAL
A502 1 1/2" = 1'-0"

NOTE: CABINETS REQUIRED FOR ALL 43" AND 55" TV'S. SEE PLANS FOR LOCATIONS

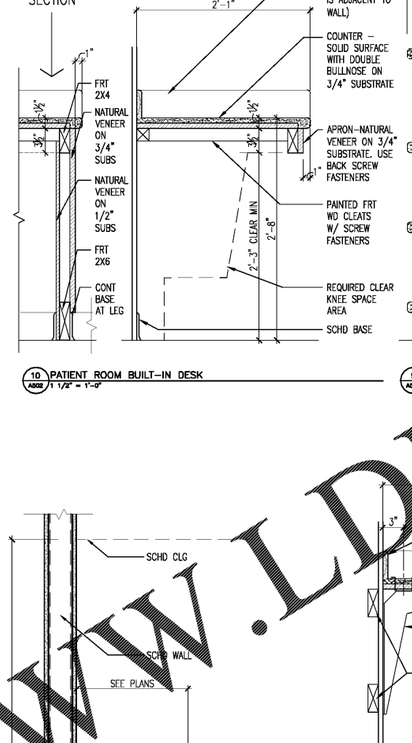

12 PATIENT BATH CABINET
A502 1 1/2" = 1'-0"

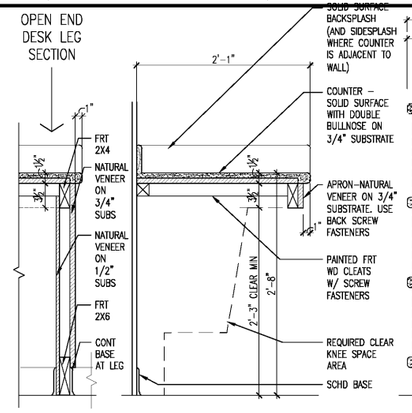

10 PATIENT ROOM BUILT-IN DESK
A502 1 1/2" = 1'-0"

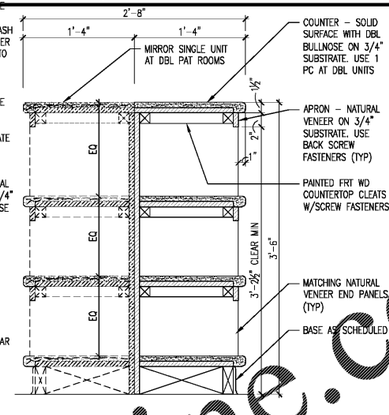

9 OPEN SHELF UNIT AT PATIENT ROOMS
A502 1 1/2" = 1'-0"

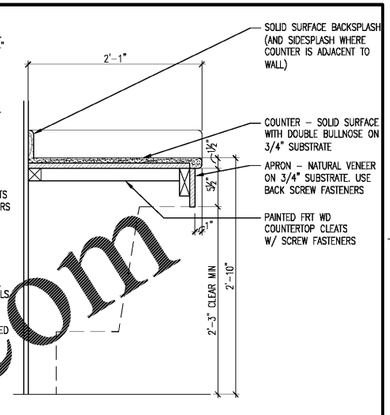

8 CORRIDOR BUILT-IN DESK
A502 1 1/2" = 1'-0"

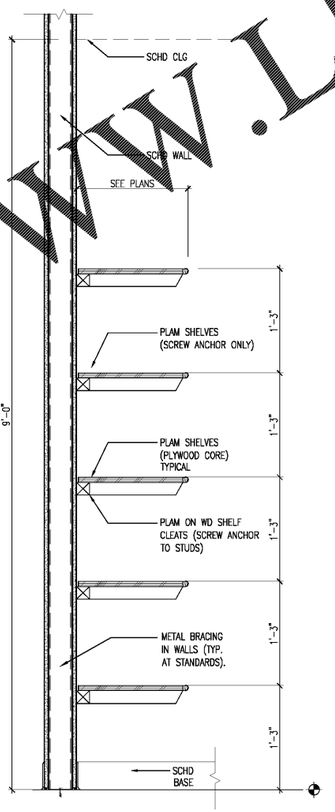

3 PLAM SHELVING SECTION
A502 1 1/2" = 1'-0"

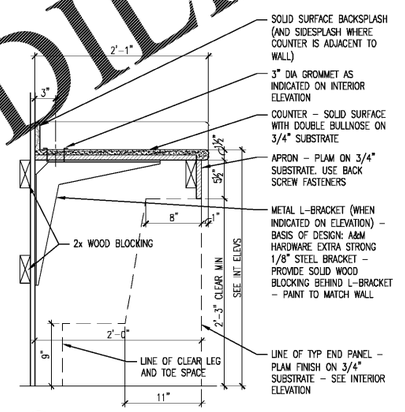

7 COUNTERTOP – OPEN UNDER
A502 1 1/2" = 1'-0"

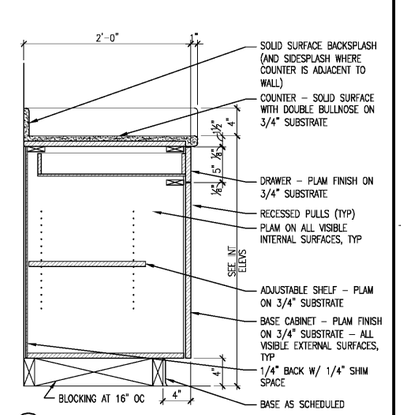

6 BASE CABINET – ONE DRAWER
A502 1 1/2" = 1'-0"

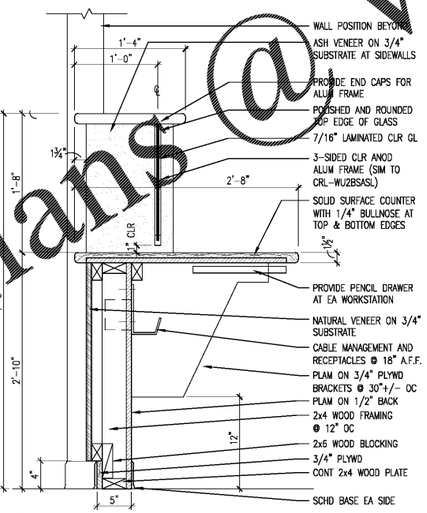

5 NURSE STATION SECTION AT GALLERY
A502 1 1/2" = 1'-0"

USE FRT WOOD AT ALL 2X LUMBER FRAMING PARTS

4 NURSE STATION SECTION AT GLASS
A502 1 1/2" = 1'-0"

USE FRT WOOD AT ALL 2X LUMBER FRAMING PARTS

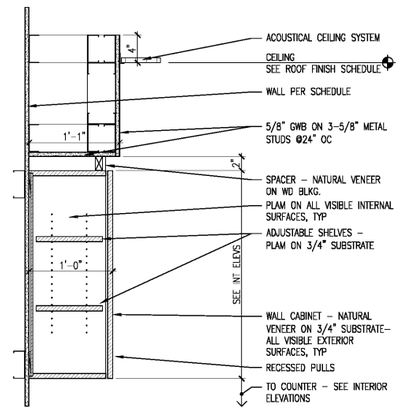

2 WALL CABINET WITH BULKHEAD ABOVE
A502 1 1/2" = 1'-0"

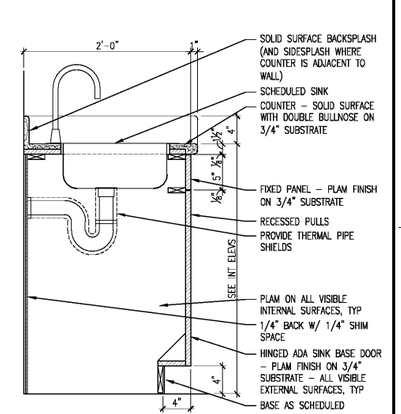

1 SINK IN BASE CABINET
A502 1 1/2" = 1'-0"

Order Plans @ WWW.LDILine.com

Revisions:	Date:

CONSULTANT

ARCHITECT/ENGINEER OF RECORD

TOLAND MIZELL MOLNAR
590 MEANS STREET NW
STE. 200
ATLANTA, GA 30318

STAMP

STATE OF GEORGIA – ALAN J. TOLAND – REGISTERED ARCHITECT

Office of Construction and Facilities Management

VA U.S. Department of Veterans Affairs

Drawing Title: CASEWORK ELEVATIONS, SECTIONS AND DETAILS

Approved: Project Director

Phase: FINAL SUBMITTAL

FULLY SPRINKLERED

Project Title: RENOVATE GERIATRIC-MED-PSYCH INPATIENT 5TH FLOOR

Project Number: 508-17-101

Building Number: Bldg C: Main Tower

Location: Atlanta VA Medical Center - Atlanta, Ga.

Issue Date: 06-07-2019

Checked: AJT

Drawn: DB/MCC

Drawing Number: A502

File Path

VA FORM 08-6231