FLOOR FINISH KEYNOTES

NOTE: NOT ALL NOTES USED ON ALL SHEETS, REFER TO A602 FOR BASIS OF DESIGN.

P4 P4 / P3 P3 — REPRESENTS WALLS WHERE THE PAINT COLOR DIFFERENTIATES FROM THE ASSIGNED PAINT COLOR ON THE FINISH SCHEDULE. THIS OCCURS AT WALLS OPPOSITE OF THE DOOR SWINGS OF PATIENT BEDROOM ENTRIES ONLY.

LVT1 / LVT2 — DELINEATES TYPICAL FIELD, BORDER AND ACCENT LVT COLORS. SEE BASIS OF DESIGN ON SHEET A602 FOR LVT TYPE AND COORDINATION REFERENCE.

SP — INDICATES WALLS WHERE SOUND PROOFING ACOUSTIC PANELS ARE TO BE PROVIDED.

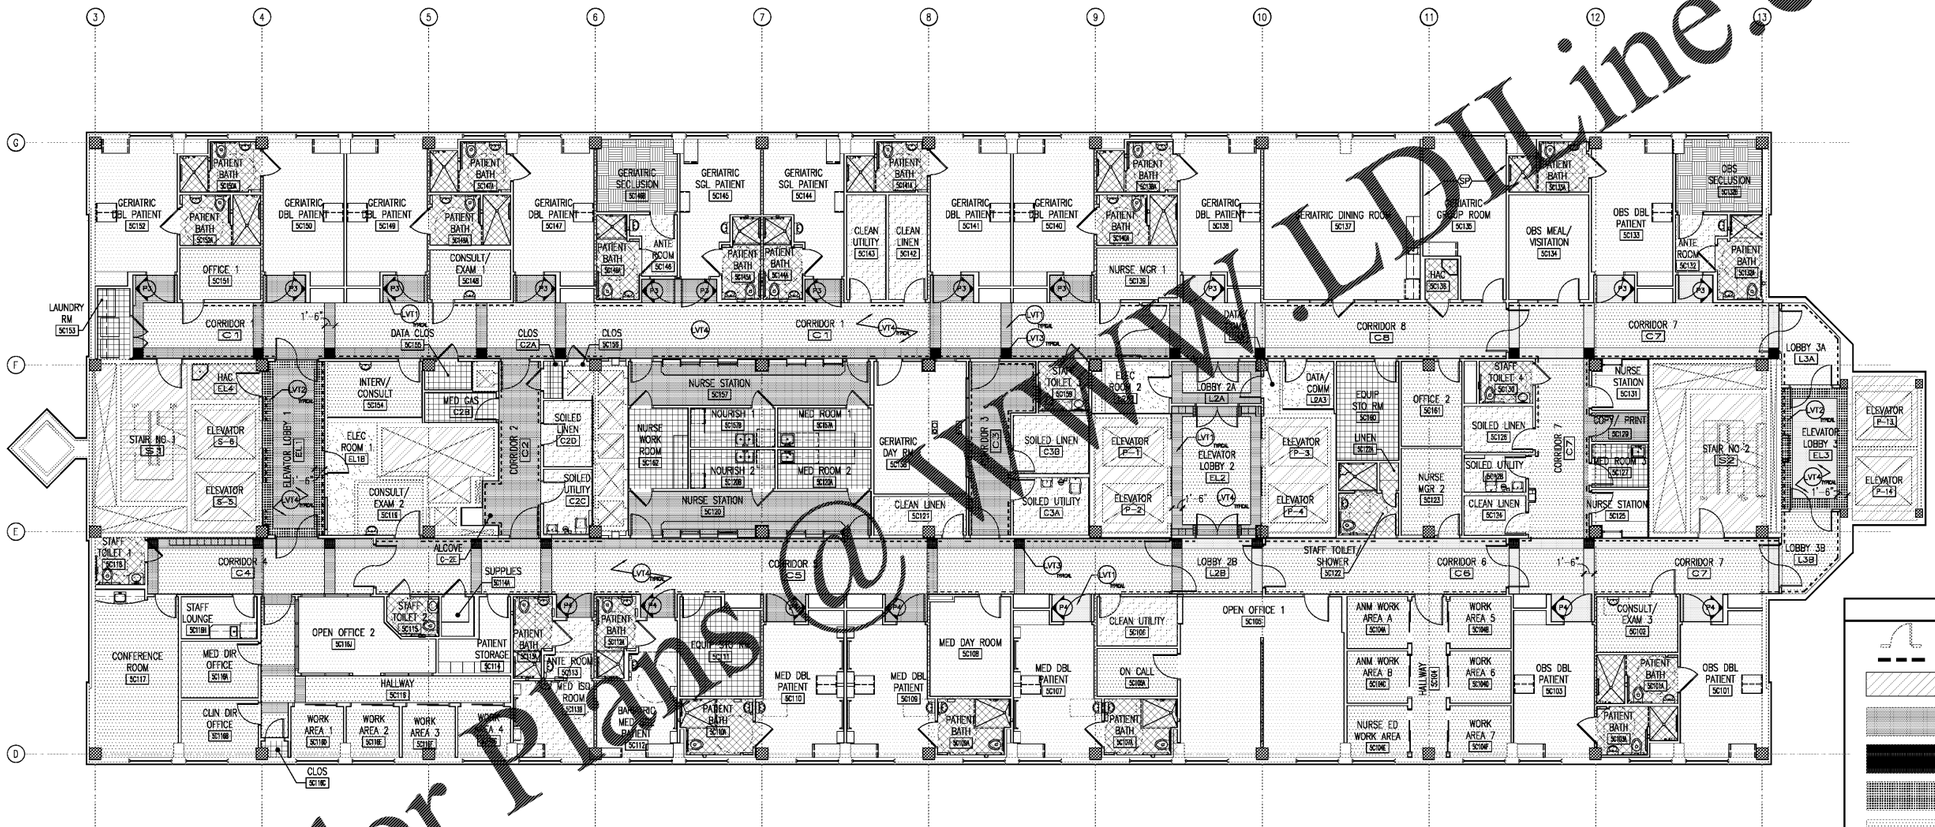

1 A701 FLOOR FINISH PLAN – FIFTH FLOOR
1/8" = 1'-0"

PLAN LEGEND

- EXISTING CONSTRUCTION TO REMAIN
- CONSTRUCTION LIMITS
- AREAS NOT IN CONTRACT
- LVT1
- LVT2
- LVT3
- LVT4
- PT1
- WSF
- VCT
- CONC
- CUSH
- LOCATION OF HANDRAIL AND CRASHRAILS

PLAN NORTH / TRUE NORTH

SCALE: 3/16"=1'-0"

KEY PLAN — ZONE A, ZONE B, HOSPITAL MAIN TOWER

Order Plans @ WWW.LDLine.com

Revisions:	Date:	CONSULTANT	ARCHITECT/ENGINEER OF RECORD	STAMP	Office of Construction and Facilities Management	Drawing Title: FLOOR FINISH PLAN - FIFTH FLOOR	Phase: FINAL SUBMITTAL	Project Title: RENOVATE GERIATRIC-MED-PSYCH INPATIENT 5TH FLOOR
			TOLAND MIZELL MOLNAR, 590 MEANS STREET NW STE. 200 ATLANTA, GA 30318	STATE OF GEORGIA, ALBERT L. TOLAND, CERTIFICATE NO. 020, REGISTERED ARCHITECT	VA U.S. Department of Veterans Affairs	Approved: Project Director	FULLY SPRINKLERED	Location: Atlanta VA Medical Center - Atlanta, Ga.

Project Number: 508-17-101
Building Number: Bldg C: Main Tower
Drawing Number: A701
Issue Date: 06-07-2019
Checked: AJT
Drawn: DB/MCC

File Path:

VA FORM 08 - 6231