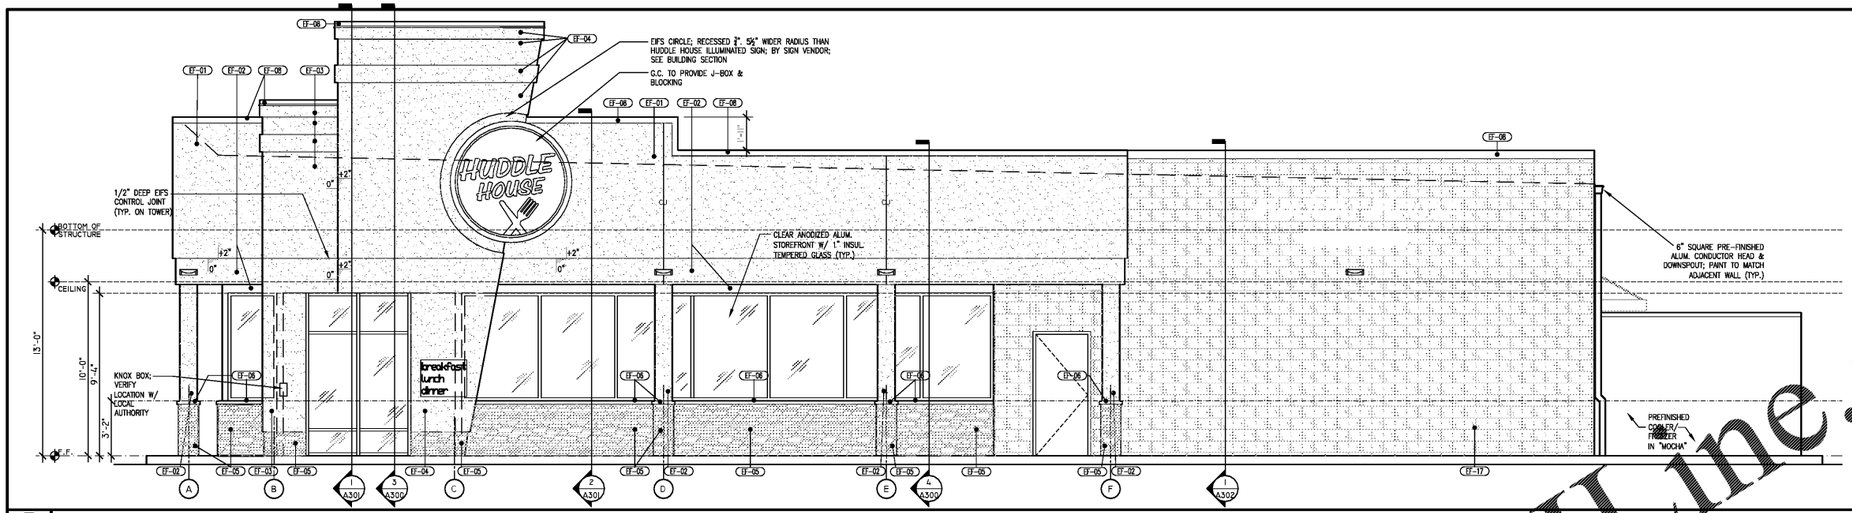

1 ENTRY ELEVATION

SCALE: 1/4"=1'-0"

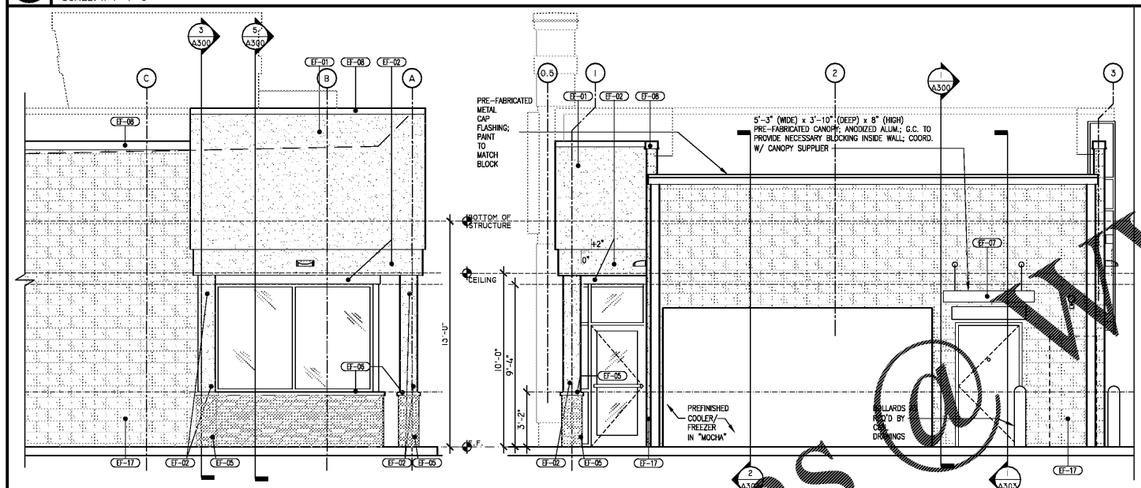

4 BACK ELEV. OPTN PER OWNER

SCALE: 1/4"=1'-0"

3 SERVICE END ELEVATION

SCALE: 1/4"=1'-0"

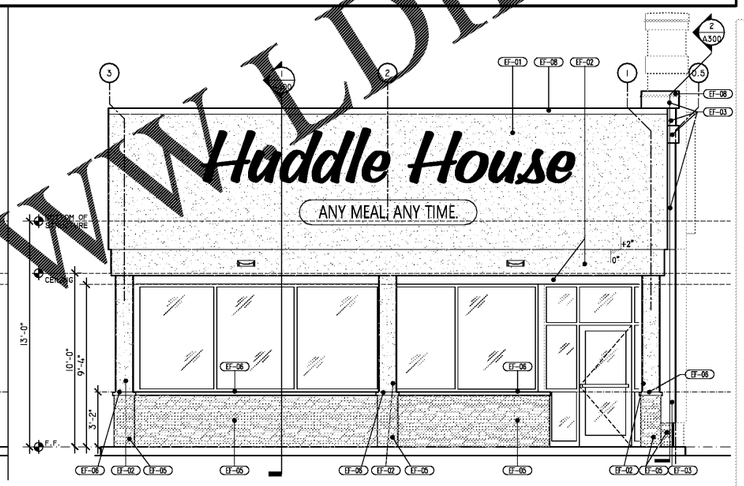

2 FRONT END ELEVATION

SCALE: 1/4"=1'-0"

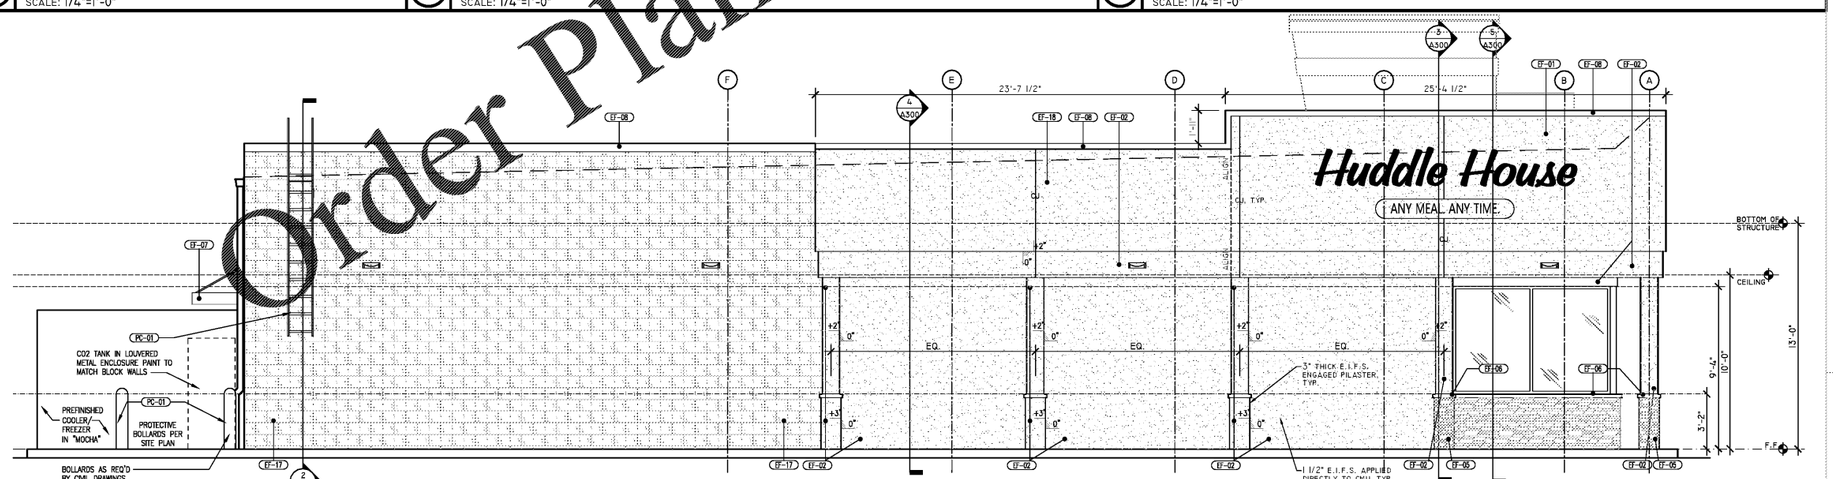

5 BACK ELEVATION

SCALE: 1/4"=1'-0"

EXTERIOR FINISH LEGEND

SEE SHEET A003 FOR FINISH SCHEDULE

GENERAL NOTES

1. DIMENSIONS ARE FROM FINISH FLOOR
2. SEE A104 FOR LIGHT FIXTURE LOCATIONS; SEE ELECTRICAL FOR FIXTURE TYPES & REQUIREMENTS
3. ELECTRICAL OUTLET MOUNTING HEIGHTS PER ELECTRICAL DWGS.
4. EXTERIOR WALL COLORS TO MATCH SHERWIN WILLIAMS PAINT
5. PRE-FINISHED METAL COPING; COLOR AS NOTED ON EXTERIOR ELEVATIONS; SEE COLOR SPECIFICATION LEGEND, A003

EIFS NOTES:

6. EIFS SYSTEM TO BE "DUTCHSULATION PLUS MD" BY "DRYVIT SYSTEMS" W/ 1-1/2" THICK INSULATION UNLESS OTHERWISE NOTED. SEE ENTRY TOWER THICKNESS OVER 1-¼".
7. FOR FINISH COLORS SEE COLOR SPECIFICATION LEGEND; A003

METAL CANOPIES:

13. WELDED 2" X 8" ALUMINUM FRAME W/ 0.063 ALUMINUM FASCIA; FINISHED TO MATCH STOREFRONT SYSTEM FINISH
14. G.C. TO COORDINATE W/ METAL CANOPY SUPPLIER & PROVIDE NECESSARY BLOCKING TO SECURE CANOPIES TO WALL FRAMING
15. G.C. TO COORDINATE CANOPY LIGHTING W/ SUPPLIER

STOREFRONT/ WINDOW:

16. CLEAR ANODIZED FINISH ON ALUMINUM FRAMES
17. 2" WIDE x 4-1/2" DEEP & 1" INSULATING CLEAR GLASS (TYP.)
18. US ALUMINUM SERIES 451SF; SEE A800 SERIES DRAWINGS

NOTE:
COORDINATE INSULATED GLASS & SHADING COEFFICIENT W/ IEC REQUIREMENTS

EXTERIOR ELEVATIONS

Order Plans @ WWW.WELDLine.com

ISSUED FOR CONSTRUCTION

STATE OF ALABAMA
JAMES N. VAUGHAN II
6792
REGISTERED ARCHITECT

NORWOOD ARCHITECTS
807 forrest st. NW
atlanta, georgia 30318
ph. 678-921-0302 fax. 678-921-0301 www.norwoodarchitects.com

HUDDLE HOUSE

JOB NO. L1908

HUDDLE HOUSE
EVO 2000 RESTAURANT
15477 HWY 43 RUSSELLVILLE, AL
FRANKLIN CO. 35653

NO.	ISSUE DATE
	PERMIT SET 07/05/2019

DRAWING NUMBER

A200

ISSUED FOR CONSTRUCTION