cra
222 cloister court
chapel hill, nc 27514
919.401.8586
www.cra-ae.com

PARKING SUMMARY
EXISTING PARKING: 37 SPACES

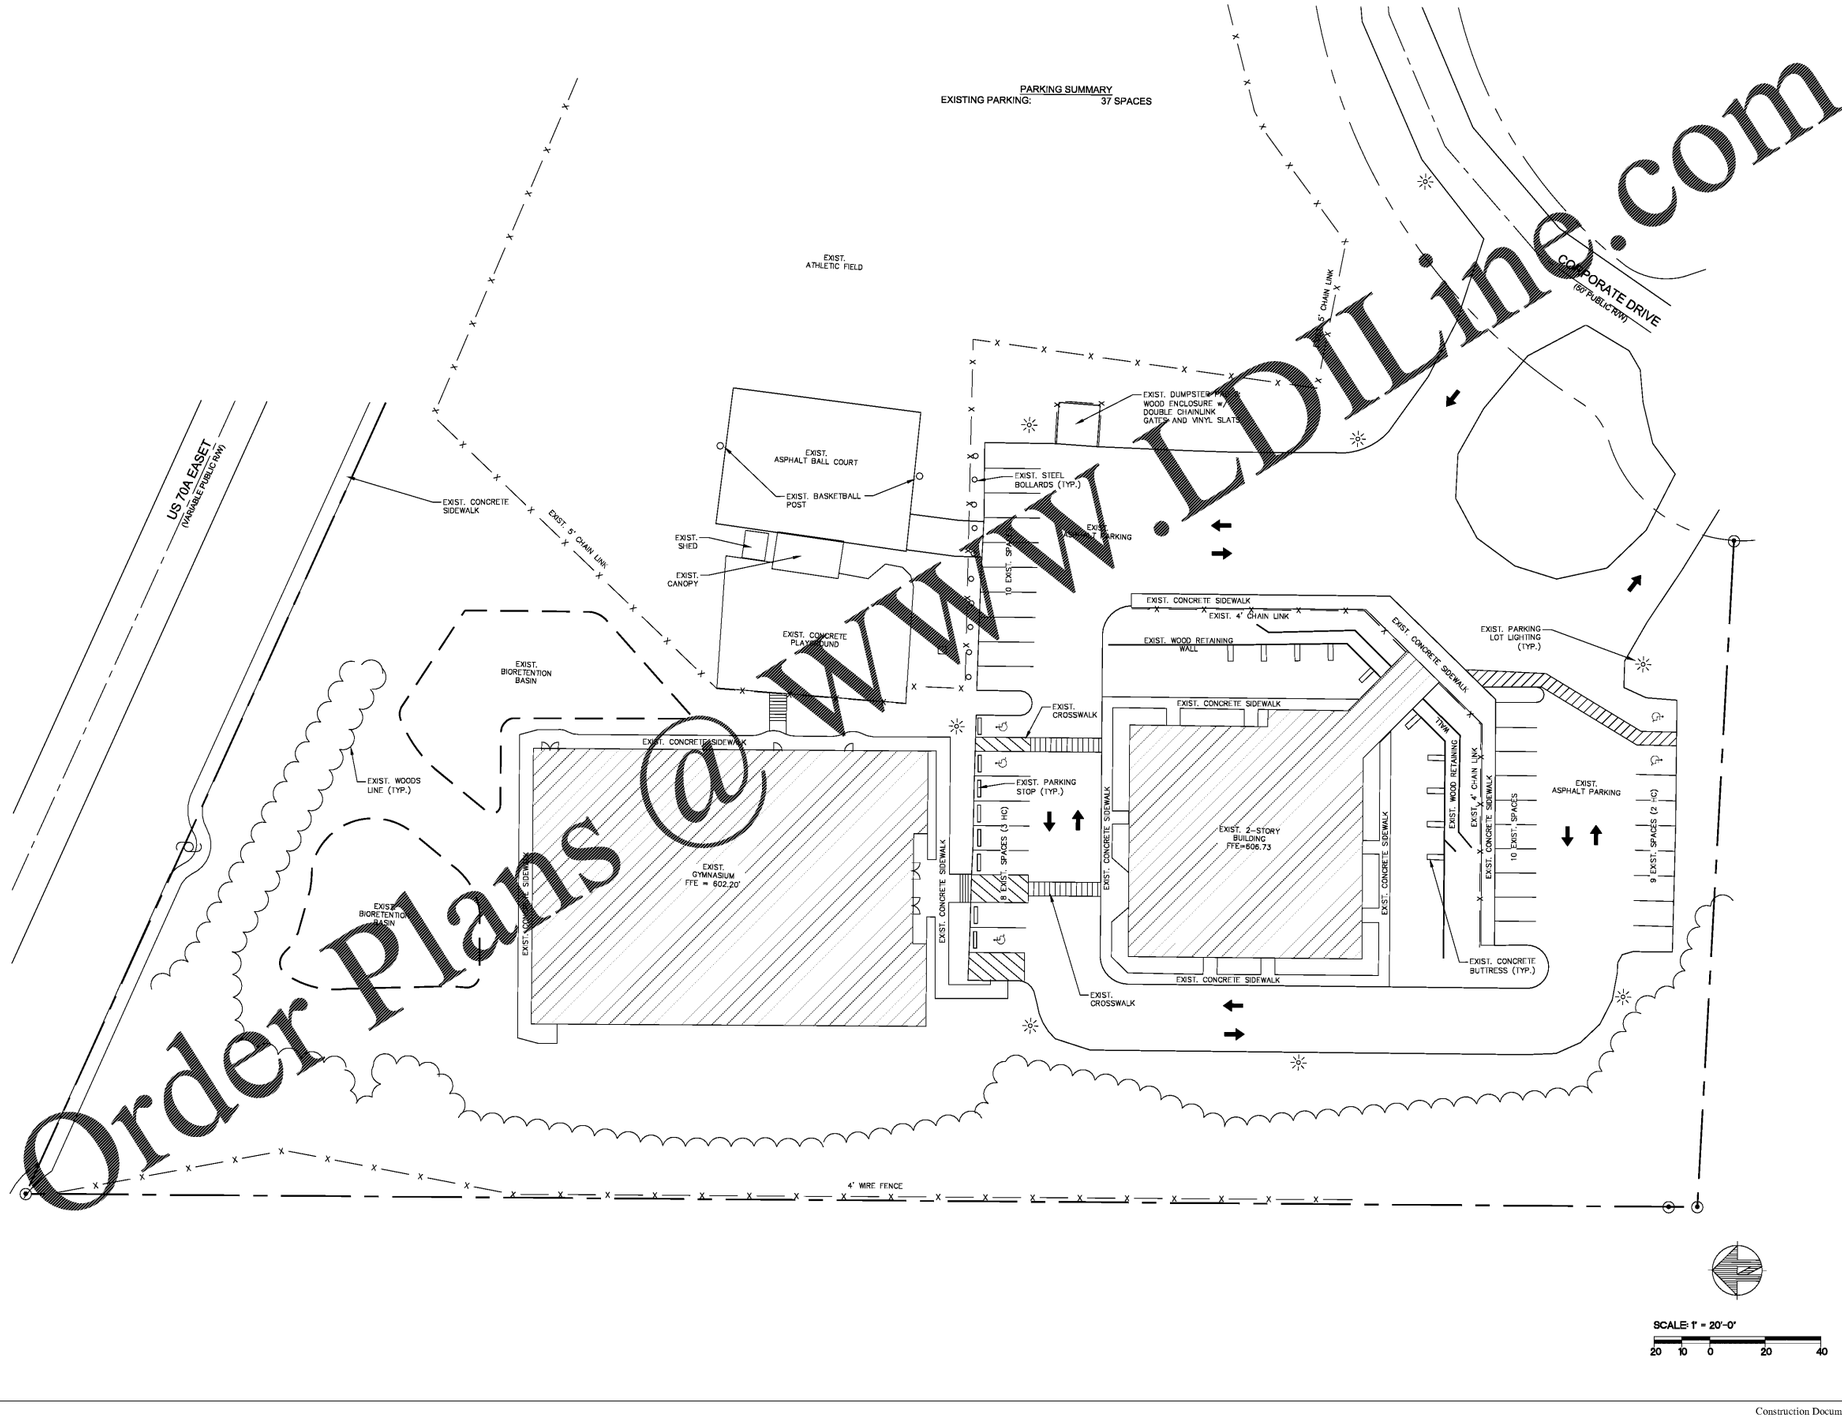

Order Plans @ WWW.LDILine.com

Construction Document Bid Set

CERT. NO. 72
NORTH CAROLINA REGISTERED LANDSCAPE ARCHITECT
SEAL 5076
7/22/2019

Renovation of
920 Corporate Drive
Orange County Schools

920 Corporate Drive
Hillsborough, North Carolina

no.	revisions

The use of these plans and specifications shall be restricted to the original site for which they were prepared and publication thereof is expressly limited to such use. Re-use, reproduction, or publication by any method, in whole or in part, is prohibited. Title to the plans and specifications remain with the architect and are to be returned upon request to the architect. Visual contact with these plans and specifications shall constitute prima facie evidence of the acceptance of these restrictions.

drawn checked

EXISTING CONDITIONS PLAN

sheet
C1.0

project no. 1905

date 7/22/19