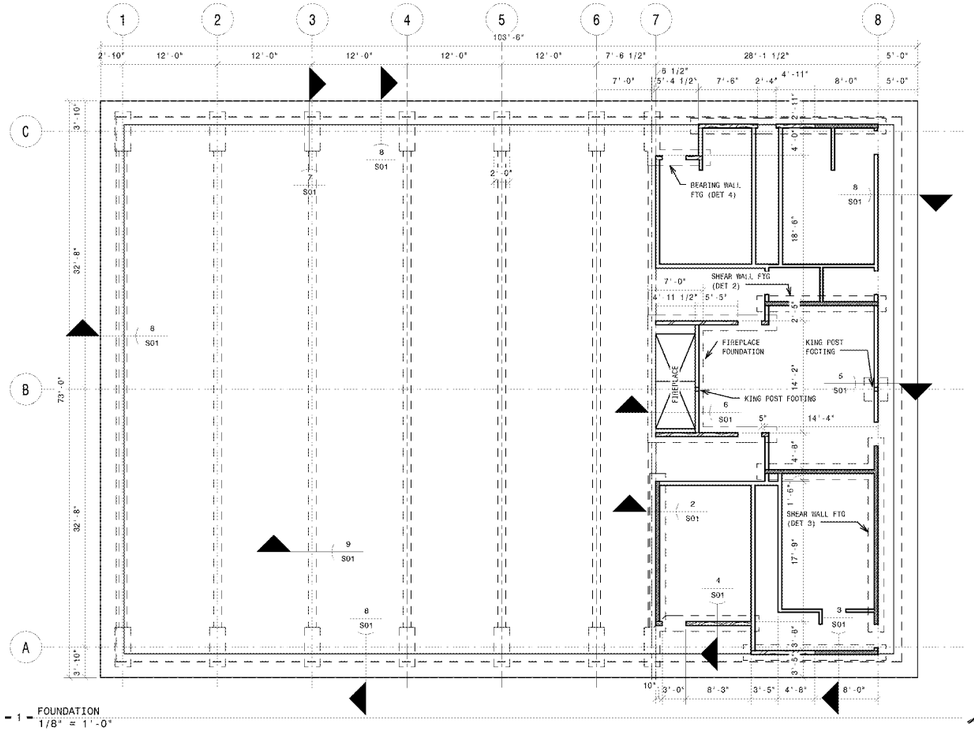

- 1 - FOUNDATION
1/8" = 1'-0"

FOUNDATION NOTES:

1. TOP OF CONCRETE SLAB = 0'-0" UNLESS OTHERWISE NOTED.
2. SHEAR AND BEARING WALL FOOTINGS SHALL EXTEND 1'-0" BEYOND THE END OF WALL.
3. SLAB ON GRADE SHALL BE 4-1/2" THICK 3,000 PSI CONCRETE WITH 6x6 W2.9 x W2.9 WIRE MESH.
4. DENOTES 8" BEARING WALLS.
5. DENOTES 6" SHEAR WALLS.

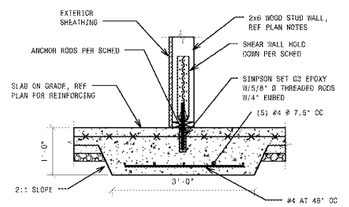

- 2 - SHEAR WALL FTG AND END ANCHORAGE
3/4" = 1'-0"

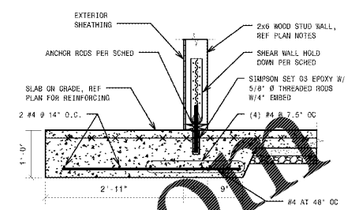

- 3 - SHEAR WALL FTG AT EDGE OF SLAB
3/4" = 1'-0"

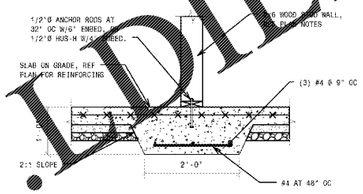

- 4 - BEARING WALL FTG
3/4" = 1'-0"

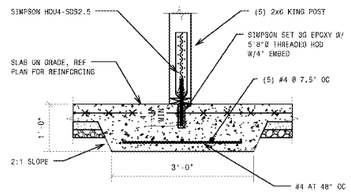

- 5 - KING POST FTG
3/4" = 1'-0"

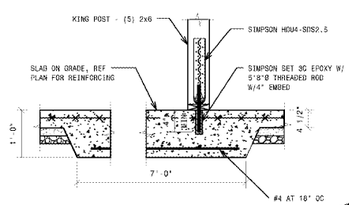

- 6 - FIREPLACE FTG
3/4" = 1'-0"

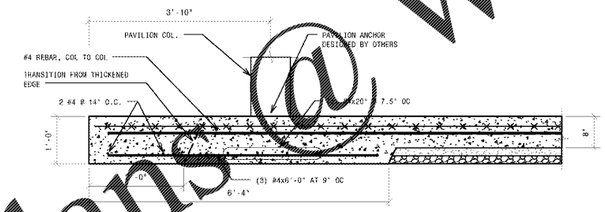

- 7 - PAVILLION COL. FOOTING
3/4" = 1'-0"

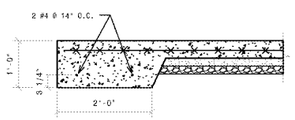

- 8 - THICKENED SLAB EDGE
3/4" = 1'-0"

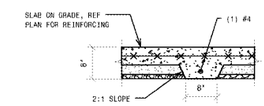

- 9 - TIE BEAM
3/4" = 1'-0"

Order Plans @ www.LDLine.com

Collins Structural Consulting, PLLC
P.O. Box 520
Greensboro, NC 27402
(210) 310-9986
NCFirm PE Est. P-0721

NORTH CAROLINA PROFESSIONAL SEAL 034003 ENGINEER SCOTT A. COLLINS
05/17/2018

THESE DRAWINGS ARE THE COPYRIGHT OF COLLINS STRUCTURAL, PLLC. THESE DOCUMENTS MAY NOT BE REPRODUCED IN ANY FORM OR USED ON ANY OTHER PROJECTS BY OTHERS EXCEPT BY AGREEMENT WITH THE OWNER OR WITH WRITTEN APPROVAL FROM THE OWNER. ELECTRONIC REPRODUCTIONS OF THESE PLANS ARE NOT PERMITTED. DISTRIBUTION OF ELECTRONIC COPIES TO THIRD PARTIES OR REPRODUCTION BY ANY METHOD WHATSOEVER WITHOUT PRIOR WRITTEN CONSENT OF COLLINS STRUCTURAL, PLLC IS STRICTLY PROHIBITED. ANY REUSE OF THESE PLANS WITHOUT WRITTEN VERIFICATION OR ADAPTATION BY COLLINS STRUCTURAL, PLLC FOR THE SPECIFIC PURPOSE INTENDED WILL BE AT USER'S SOLE RISK AND WITHOUT LIABILITY OR LEGAL EXPOSURE TO COLLINS STRUCTURAL, PLLC. ALL TITLES, RIGHTS AND INTERESTS IN THE ADAPTED PLANS SHALL BE OBTAINED BY THE USER AND GRANTED TO COLLINS STRUCTURAL, PLLC. THESE PLANS ARE NOT TO BE USED FOR BIDDING OR CONSTRUCTION PURPOSES UNLESS THEY ARE SIGNED AND SEALED BY THE ENGINEER.

ISSUED FOR CONSTRUCTION

SUGGS FARM PICNIC SHELTER

2401 GRIGSBY AVE
HOLLY SPRINGS, NC

structural revisions:

Rev.	Date	Description

drawn by: CVJ
checked by: SAC
project no: 2018205
issue date: 05/17/2018

FOUNDATION PLAN

S01