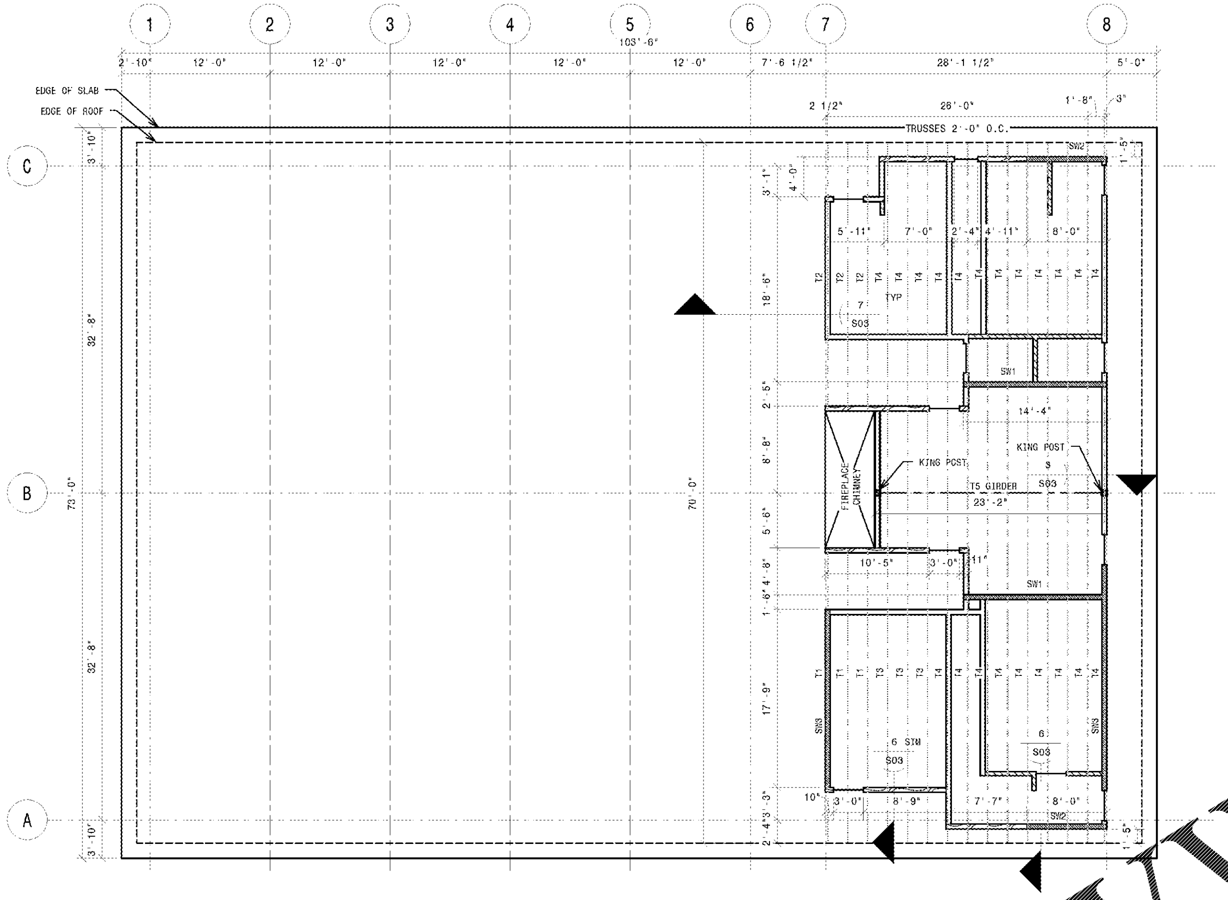

- 1 - ROOF FRAMING
1/8" = 1'-0"

FRAMING NOTES:

1. JOISTS AND JOIST GIRDER SHALL BEAR AT 10'0" ABOVE TOS.
2. JOIST SEATS SHALL BE 'CANTED' OR "SLOPED" WHEN NECESSARY TO PROVIDE A LEVEL BEARING SURFACE. JOIST FABRICATOR SHALL DESIGN JOIST SEATS FOR THE BEARING LENGTH REQUIRED TO MATCH EXISTING.
3. HORIZONTAL JOIST BRIDGING SHALL BE ROUTED TO AVOID PASSING THROUGH SKYLITE & MEP OPENINGS.
4. REFER TO SHEET S001 FOR STRUCTURAL NOTES.
5. ALL WALLS ARE 2x6 WOOD STUD WALLS AT 16" O.C. EXCEPT AS NOTED BELOW.
   a. DENOTES 4" NON-STRUCTURAL INTERIOR WALLS.
   b. DENOTES 6" BEARING WALLS.
   c. DENOTES 6" SHEAR WALLS.
9. "SW1" (EXAMPLE) DENOTES SHEAR WALL PER SHEET S03.
10. SEE DETAIL 3 FOR ROOF SHEATHING REQUIREMENTS.
11. SEE DETAIL 4 FOR WOOD HEADER REQUIREMENTS.

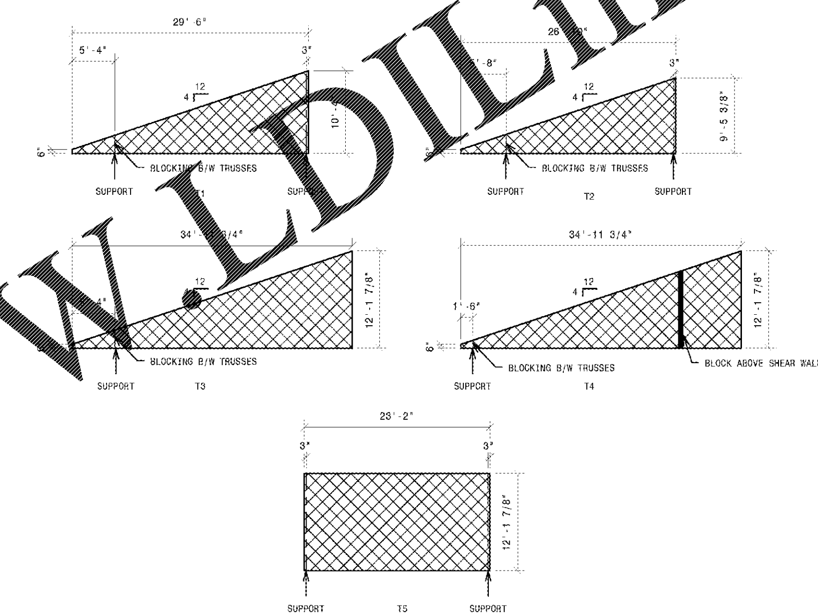

- 2 - TRUSS PROFILES
1" = 10'-0"

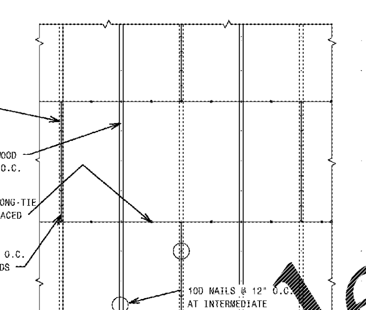

NOTE:
1. NAILS SHALL BE 10D X 2w" (MINIMUM) TO ACHIEVE 1i" MINIMUM PENETRATION
2. PLYWOOD SHALL BE 7/16" THICK STRUCTURAL I
3. PLYWOOD JOINTS SHALL BE STAGGERED.

- 3 - ROOF PLAN - PLYWOOD ON WOOD TRUSSES - 4'x8' SHEETS
12" = 1'-0"

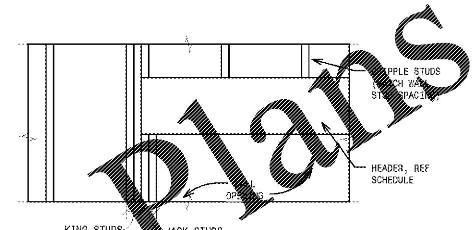

WOOD FRAMED WALL HEADER SCHEDULE			
OPENING	HEADER SIZE	NO. JACK STUDS	NO. KING STUDS
3'-[illegible]" CR[illegible]	(2) 2x8	2-EA SIDE @ BOT LVL (3 FLR BLDG) 1-EA.SIDE ELSEWHERE	2-EA.SIDE
[illegible]" TO 6'-0"	(2) 2x12	2-EA SIDE @ BOT LVL (3 FLR BLDG) 1-EA.SIDE ELSEWHERE	2-EA.SIDE
6'-1" TO 10'-0"	(2) 1-3/4x9-1/4 LVL	2-EA. SIDE	4-EA.SIDE

NOTE:
1. USE SIZES INDICATED IN SCHEDULE UNLESS OTHERWISE NOTED ON PLAN.
2. INSTALL PLYWOOD BLOCKING BETWEEN EACH MEMBER TO ACHIEVE HEADER WIDTH TO MATCH WALL THICKNESS.

- 4 - WOOD HEADER SCHEDULE
3/4" = 1'-0"

Order Plans @ WWW.LDILine.com

Collins Structural Consulting, PLLC
P.O. Box 539 Creedmoor, NC 27522
(919) 383-6890 NCFirm PE No. P-0721

NORTH CAROLINA PROFESSIONAL SEAL 034003 ENGINEER SCOTT A. COLLINS
05/17/2018

THESE DRAWINGS ARE THE COPYRIGHT OF COLLINS STRUCTURAL, PLLC. THESE DOCUMENTS HAVE BEEN PREPARED SPECIFICALLY FOR THE PROJECT DESCRIBED IN THE ADDRESS BAR. THEY ARE NOT SUITABLE FOR USE ON OTHER PROJECTS OR IN OTHER LOCATIONS WITHOUT WRITTEN APPROVAL FROM THE ENGINEER. REPRODUCTION IS PROHIBITED. IF SIGNATURE ON COVER SHEET DOES NOT APPEAR, THIS IS NOT AN AUTHORIZED COPY.

ISSUED FOR CONSTRUCTION

SUGGS FARM PICNIC SHELTER

2401 GRIGSBY AVE
HOLLY SPRINGS, NC

structural revisions:

Rev	Date	Description

drawn by: CVJ
checked by: SAC
project no: 2018205
issue date: 05/17/2018

FRAMING PLAN

S02