THIS DRAWING IS AN INSTRUMENT OF SERVICE AND AS SUCH SHALL REMAIN THE PROPERTY OF HOTEL & RESTAURANT SUPPLY. UNAUTHORIZED USE OR REPRODUCTION WITHOUT PERMISSION OF HOTEL & RESTAURANT SUPPLY IS PROHIBITED. THIS DRAWING IS ONLY FOR USE IN CONNECTION WITH THIS PROJECT AND SHALL NOT BE USED FOR OTHER LOCATIONS.
COPYRIGHT 2016, HOTEL & RESTAURANT SUPPLY.

REVISED	6/28

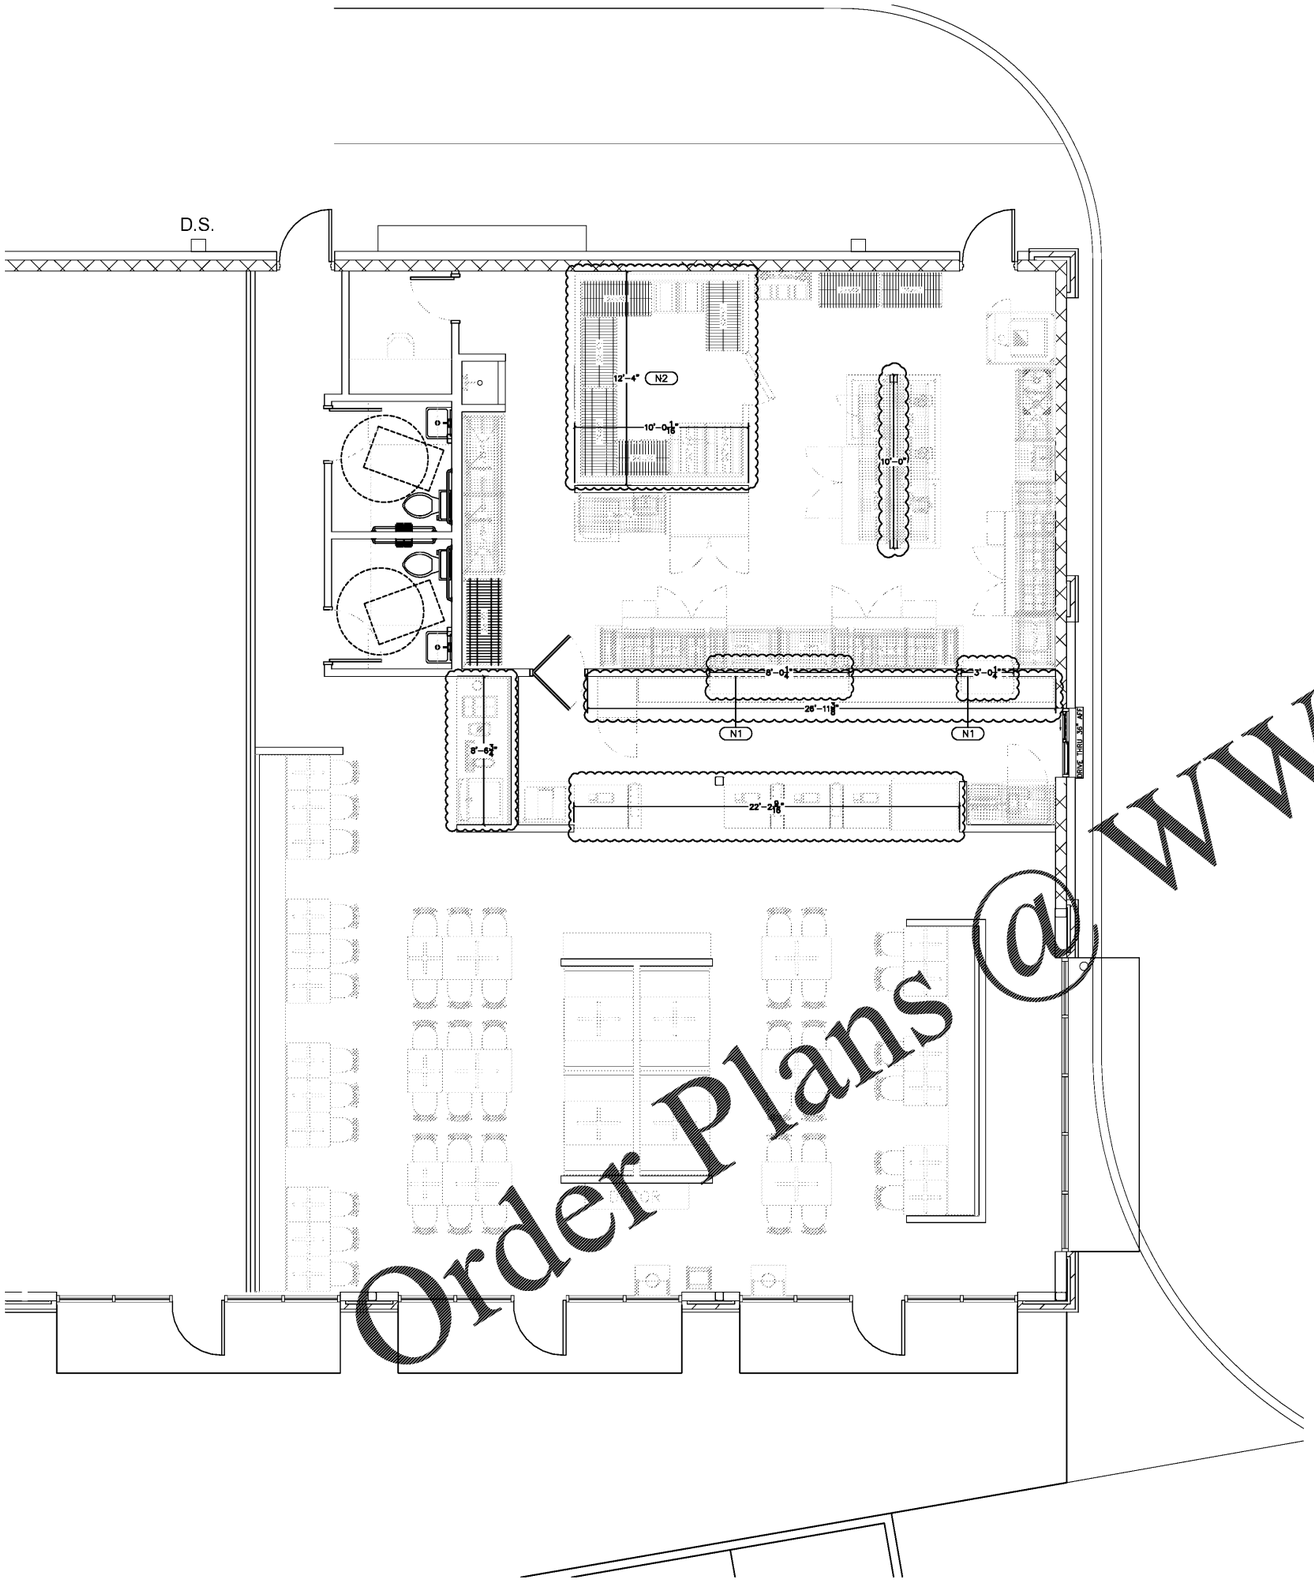

GENERAL NOTES

- ALL FINISHED DIMENSIONS SHOWN ARE CRITICAL FOR HRS INSTALLATION.
- ARCHITECT TO NOTIFY HRS IF DIMENSIONS CHANGE.

N1: PASS THRU WINDOW

- GC TO LEAVE TRIM UNFINISHED UNTIL SHELF IS INSTALLED BY HRS.

N2: WALK-IN COOLER

- 2" CLEARANCE REQUIRED ON ALL SIDES.
- 6" CLEARANCE REQUIRED ABOVE COOLER.

www.LDLine.com
Order Plans @

FOOD SERVICE KITCHEN EQUIPMENT PLAN

Chicken Salad Chick

Cleveland, Tennessee

Hotel & Restaurant Supply
Suppliers/Designers to the Food Service Industry
501 Martin Luther King Jr. Blvd. Northport, AL 35476
205-409-0097 FAX 205-409-9369
email: rwhite@hnrsupply.com

DRAWN BY:	J.KELLEY
DATE	6/28/2019
SCALE	1/4" = 1'-0"
JOB#	
FILE	

FS-2.1