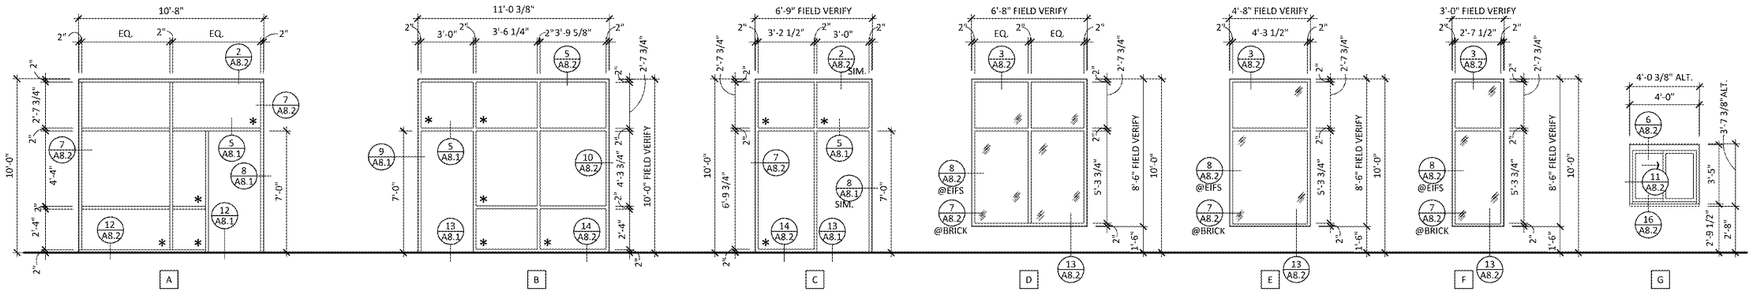

WINDOW NOTES

1. CONTRACTOR MUST VERIFY ALL DIMENSIONS IN FIELD.
2. COORDINATE/VERIFY ACTUAL DIMENSIONS WITH STOREFRONT MANUFACTURER'S SHOP DRAWINGS.
3. CAULK AROUND WINDOW FRAMES TO BE DYMETRIC 511 (TREMCO) POLYURETHANE SEALANT
4. FOLLOW MANUF. SPECIFICATIONS AND INSTRUCTION
5. COLOR TO BE DARK BRONZE.
6. "*" INDICATES TEMPERED GLAZING.
7. SEE SHEET EQ-1 AND EQ-2 FOR DRIVE THRU WINDOW SPECIFICATION.
8. ALL GAPS BETWEEN ROUGH OPENING & WINDOW TO BE SEALED WITH EXPANDING FOAM.
9. GLAZING SHALL BE CLEAR 1" INSULATED GLASS SYSTEM, 1/4" CLEAR OVER 1/4" CLEAR, LOW-E ON #3 SURFACE, VITRO SOLARBAN 90, TEMPERED WHERE INDICATED.

1 A8.2 STOREFRONT ELEVATIONS
1/4" = 1'-0"

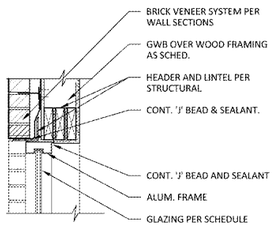

2 A8.2 HEAD DETAIL
1" = 1'-0"

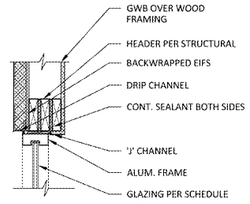

3 A8.2 HEAD DETAIL
1" = 1'-0"

4 A8.2 NOT USED
-

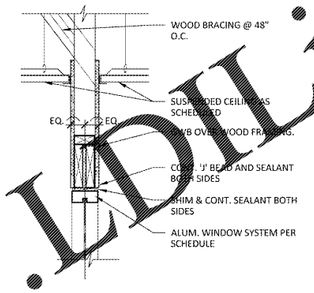

5 A8.2 HEAD DETAIL
1" = 1'-0"

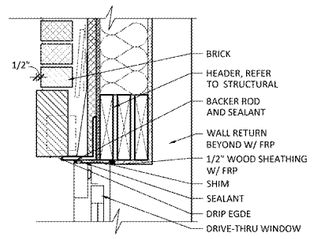

6 A8.2 HEAD DETAIL
1 1/2" = 1'-0"

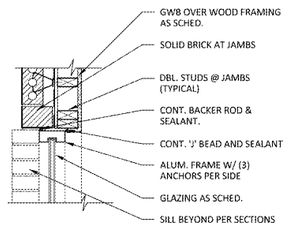

7 A8.2 JAMB DETAIL
1" = 1'-0"

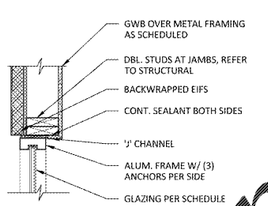

8 A8.2 JAMB DETAIL
1" = 1'-0"

9 A8.2 NOT USED
-

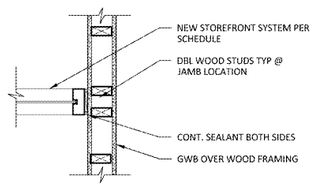

10 A8.2 JAMB DETAIL
1" = 1'-0"

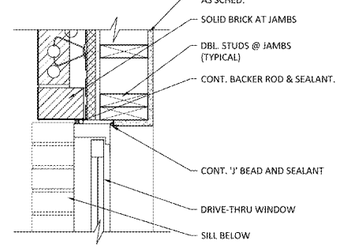

11 A8.2 JAMB DETAIL
1 1/2" = 1'-0"

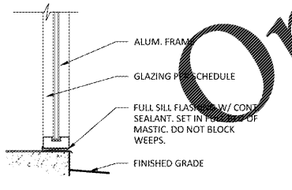

12 A8.2 SILL DETAIL
1" = 1'-0"

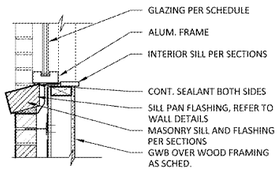

13 A8.2 SILL DETAIL
1" = 1'-0"

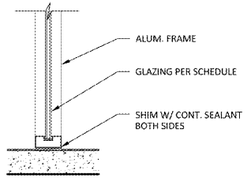

14 A8.2 SILL DETAIL
1" = 1'-0"

15 A8.2 NOT USED
1" = 1'-0"

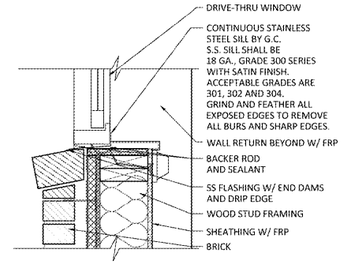

16 A8.2 SILL DETAIL
1 1/2" = 1'-0"

Order Plans @ WWW.LDLine.com

r e d
architecture + planning
174 east long street
suite 300
columbus, ohio 43215
tel: 614.487.8770
fax: 614.487.8777

NOT FOR CONSTRUCTION, FOR REFERENCE ONLY

PROPRIETARY INFORMATION NOTICE:
THESE PROTOTYPICAL DOCUMENTS MAY REQUIRE REVISIONS TO CONFORM TO LOCAL, STATE, AND FEDERAL CODES, ORDINANCES OR OTHER CONDITIONS. THE DESIGN CONCEPTS EMBODIED IN THESE DOCUMENTS ARE SPECIFICALLY FOR THIS PROJECT. INFORMATION CONTAINED HEREIN REMAINS THE SOLE PROPERTY OF ARBY'S RESTAURANT GROUP, IS CONFIDENTIAL AND PROPRIETARY AND IS NOT TO BE COPIED, REPRODUCED, DISCLOSED OR OTHERWISE TRANSFERED TO OTHER PARTIES IN ANY FORM WHATSOEVER WITHOUT THE EXPRESS WRITTEN CONSENT OF ARBY'S RESTAURANT GROUP.

Arby's

Copyright© 2019 by Arby's Restaurant Group

ARBY'S RESTAURANT
INSPIRE WORKSMART 2400
2385 LEN PATTERSON RD
FORT MILL, SC 29708
FOR
BRUMIT RESTAURANT GROUP, LLC
40 SEMINOLE STREET, ASHEVILLE, NC 28803

PROJECT NUMBER: ARF149

ISSUE	DATE
OWNER REVIEW	AUG 7, 2019

WINDOW ELEVATIONS AND DETAILS

SHEET: A8.2

8/1/2019 8:31 AM