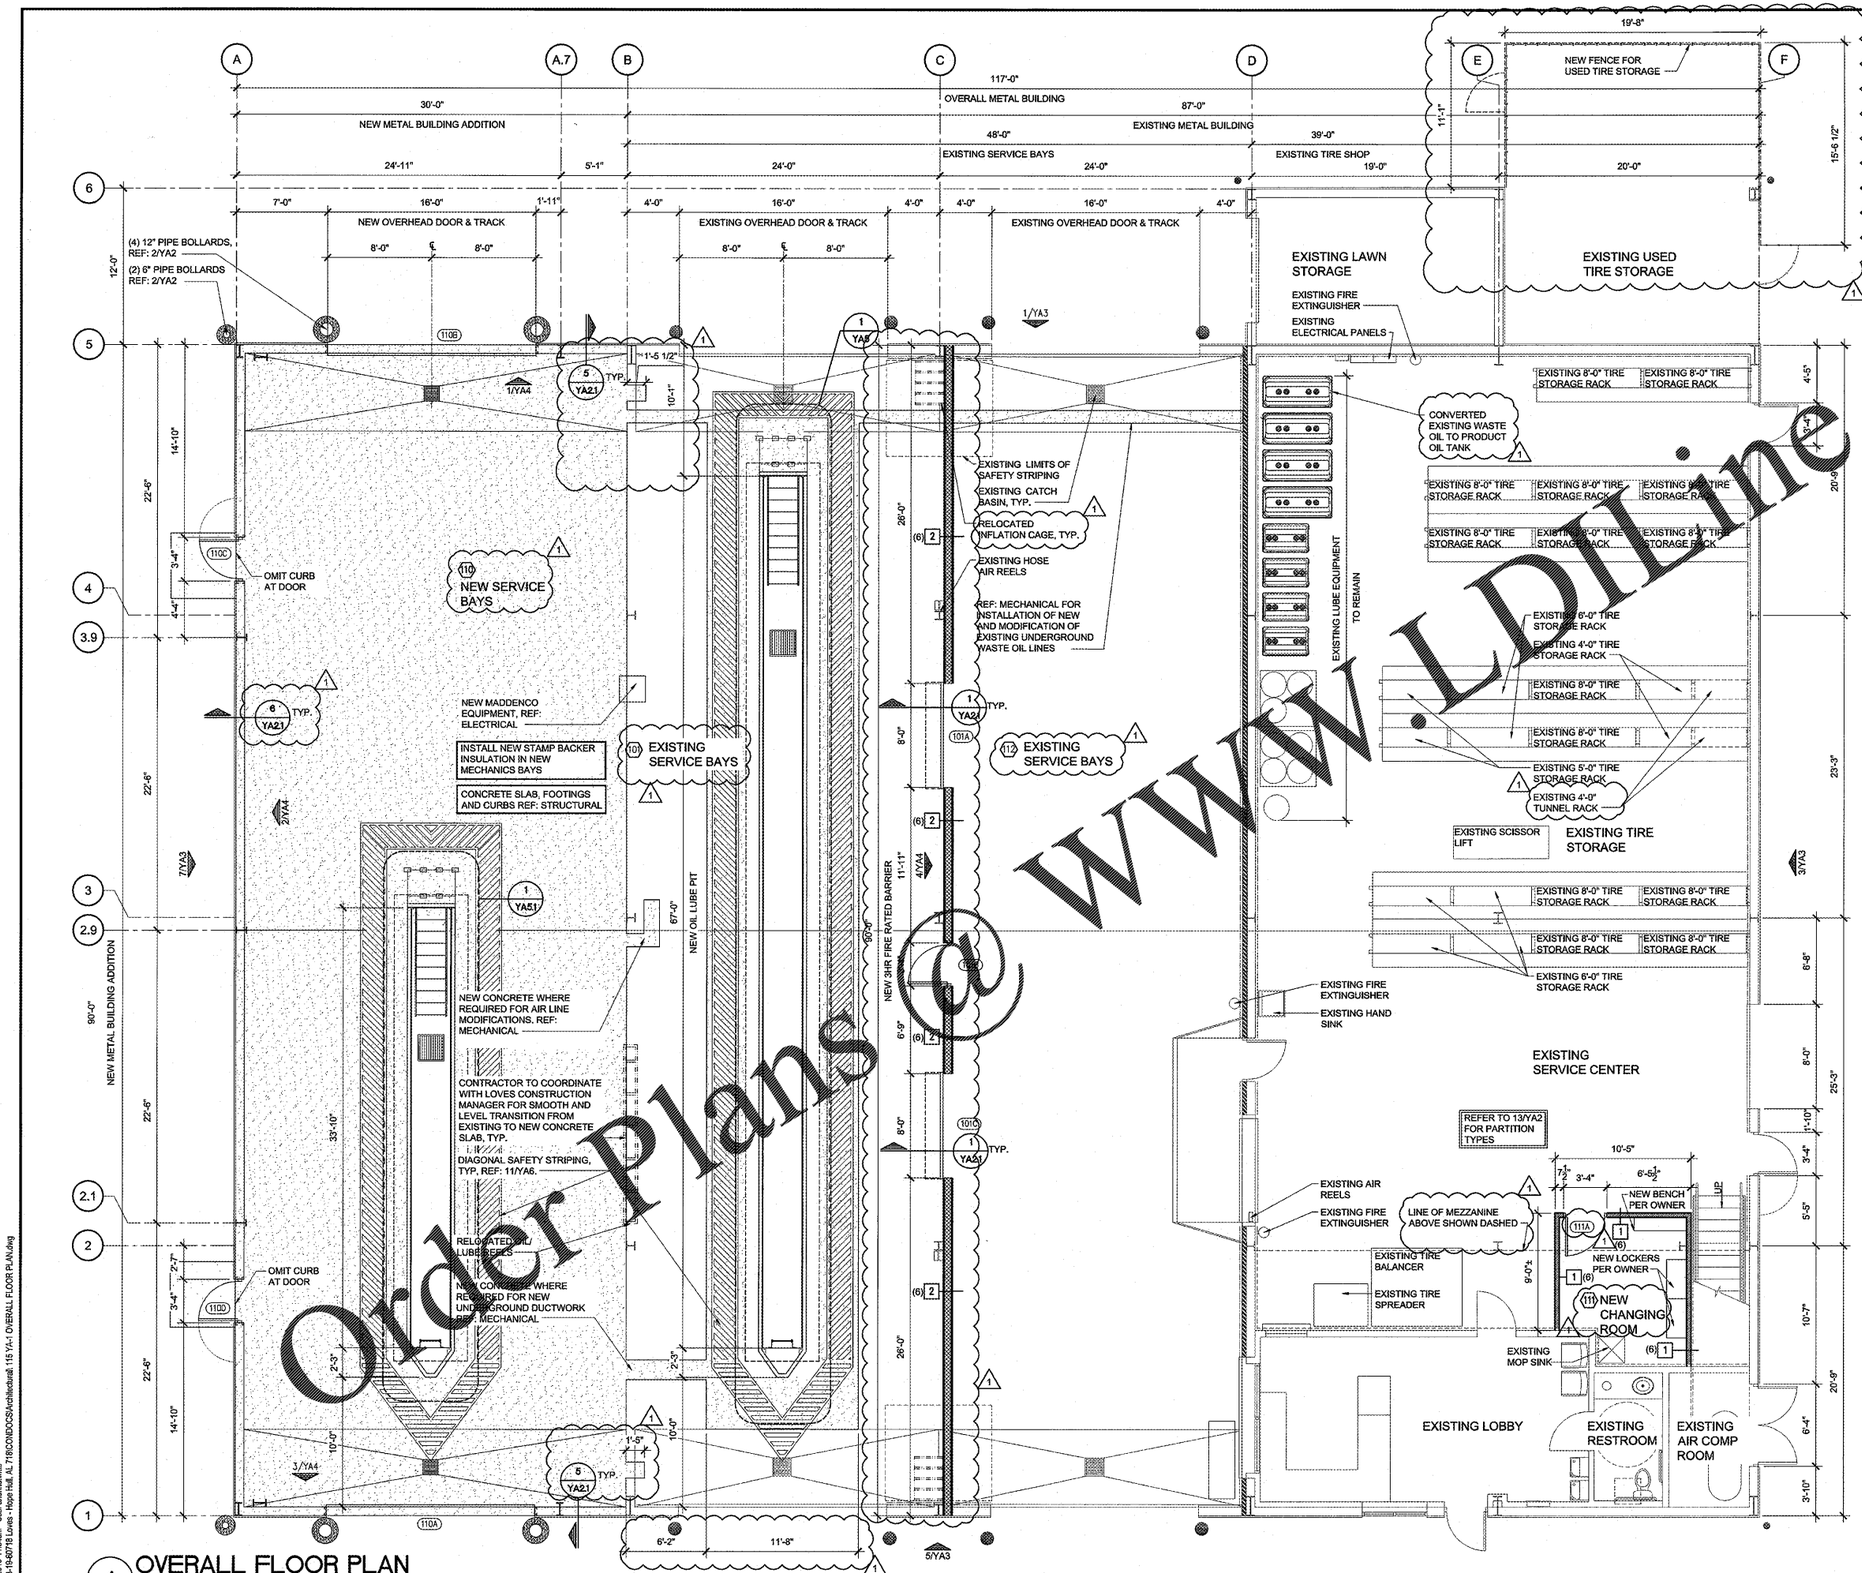

1 OVERALL FLOOR PLAN

SCALE: 3/16" = 1'-0"

PLAN LEGEND

- EXISTING TO REMAIN
- NEW EQUIPMENT/FINISHES
- RELOCATED EQUIPMENT
- NEW CONCRETE
- EXISTING 3HR FIRE BARRIER
- NEW 3HR FIRE BARRIER
- NEW STUD WALL PER WALL TYPE

NOTES:

1. METAL BUILDING SUPPLIER TO PROVIDE A CONTINUOUS WALL GIRT LOCATED 54" A.F.F. AT ALL WALLS.

   METAL BUILDING SUPPLIER TO PROVIDE ALL NEW PRE-FINISHED METAL TRIM, COLOR AS INDICATED ON YA3.
3. NOT USED.
4. ALL OUTSIDE METAL WALL PANELS TO MATCH EXISTING METAL WALL PANELS. REF: SHEET YA3.
5. METAL BUILDING SUPPLIER TO PROVIDE R-19 VINYL COVERED BATT INSULATION FOR ALL EXTERIOR WALL. PROVIDE R-19 VINYL LINER SYSTEM AT ROOF.
6. G.C. SHALL PAINT ALL TRIM AND HOLLOW METAL DOORS PER DOOR SCHEDULE. REF: YA2. BOLLARDS TO BE SAFETY YELLOW.
7. METAL BUILDING SUPPLIER TO PROVIDE VERTICAL RED STEEL FRAMING ALONG ALL DOOR JAMBS & HORIZONTAL RED STEEL FRAMING ALONG ALL DOOR HEADS.
8. PRE-ENGINEERED METAL BUILDING PROVIDED BY OWNER THROUGH: "VARCO PRUDEN BUILDINGS"
   CONTACT: KATIE DEROSIA
   1-901-748-9204
   KATIE.DEROSIA@VP.COM
9. ITEMS PROVIDED BY OWNER FOR G.C. TO INSTALL: METAL BUILDING FRAMING, WALL-ROOF PANELS, RIDGE VENTS, METAL TRIM, VINYL COVERED BATT INSULATION, DOORS & HARDWARE.
10. FIRE EXTINGUISHERS SHALL BE PROVIDED IN ACCORDANCE WITH ALL CURRENT APPLICABLE CODES.
11. ALL PLYWOOD SHALL MEET THE CLASS C FLAME SPREAD AND SMOKE-DEVELOPED RATING REQUIREMENTS PER ALL CURRENT APPLICABLE CODES.
12. PROVIDE CONCRETE SLOPED @ 2% MAX FOR OVERHEAD DOOR. EXTEND BEYOND TO MEET CONCRETE SLAB.
13. REF A2 FOR PARTITION TYPES.
14. G.C. TO PROVIDE AND INSTALL ANCHOR BOLTS & ACCESSORIES, REF: STRUCTURAL.

HFA ARCHITECTS ENGINEERS INTERIORS
HARRISON FRENCH & ASSOCIATES, LTD
1705 S. Walton Blvd., Suite 3
Bentonville, Arkansas 72712
t 479.273.7780
f 888.520.9685
www.hfa-ae.com

STIPULATION FOR REUSE

THIS DRAWING WAS PREPARED FOR USE ON THE SPECIFIED PROJECT AND IS COPYRIGHTED. ALL RIGHTS RESERVED BY HFA, INC. UNDER U.S. COPYRIGHT LAWS. ALL OR PARTS OF THIS DRAWING MAY NOT BE REPRODUCED OR USED IN ANY FORM OR MANNER WHATSOEVER WITHOUT THE PRIOR WRITTEN PERMISSION OF HFA, INC. PERSONS, LICENSED ARCHITECTS AND ENGINEERS, WHO ARE AUTHORIZED BY THE OWNER TO USE THIS DRAWING, ARE PERMITTED TO DO SO ONLY IF THEY AGREE THAT THEY ARE AUTHORIZED AND HAVE BEEN AUTHORIZED BY THE OWNER.

1127 TYSON RD
HOPE HULL, AL 36043

SPEEDCO REMODEL

PROJECT NUMBER: 03-19-60718

Love's®
Travel Stop & Country Stores

STATE OF ALABAMA
DOUGLAS EBBRECHT
7255
REGISTERED ARCHITECT
06/26/19

ISSUE BLOCK		
1	06/24/19	ADD 1

STORE NO.	718
DOCUMENT DATE:	04/11/19
CHECKED BY:	JEM
DRAWN BY:	KEL
PROTO CYCLE:	

OVERALL FLOOR PLAN

SHEET: YA1

Order Plans @ WWW.LDLine.com

Jan/25/2019-11:34am - User:arlamsa.witte
M:\03\03-19-60718 Loves - Hoop Hull, AL 718\CONDOCS\Architectural\ 115 YA-1 OVERALL FLOOR PLAN.dwg