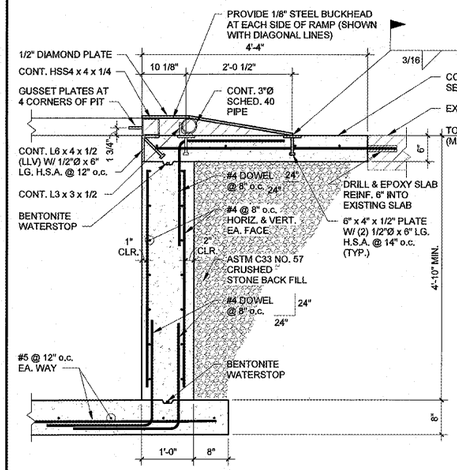

6 SECTION
3/4" = 1'-0"

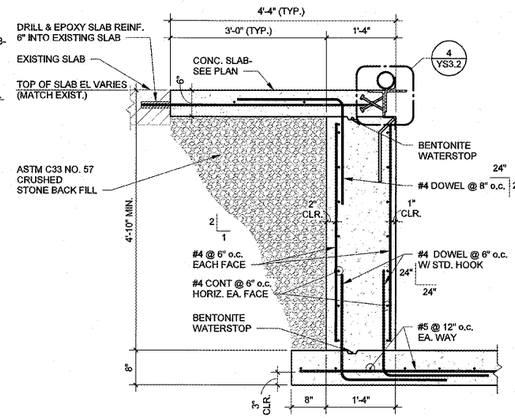

5 SECTION
3/4" = 1'-0"

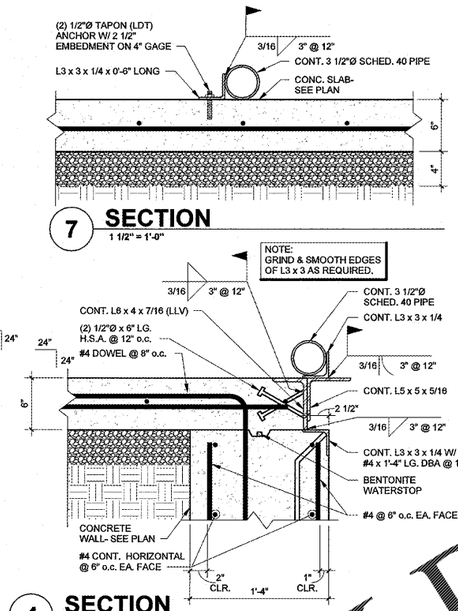

7 SECTION
1 1/2" = 1'-0"

4 SECTION
1 1/2" = 1'-0"

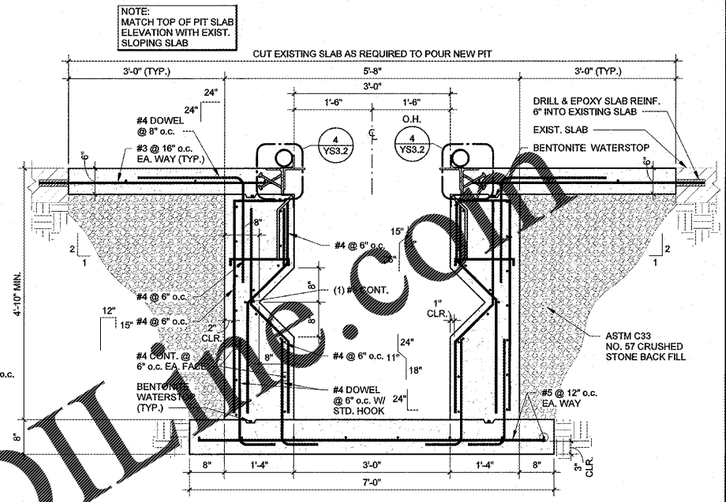

3 SECTION
3/4" = 1'-0"

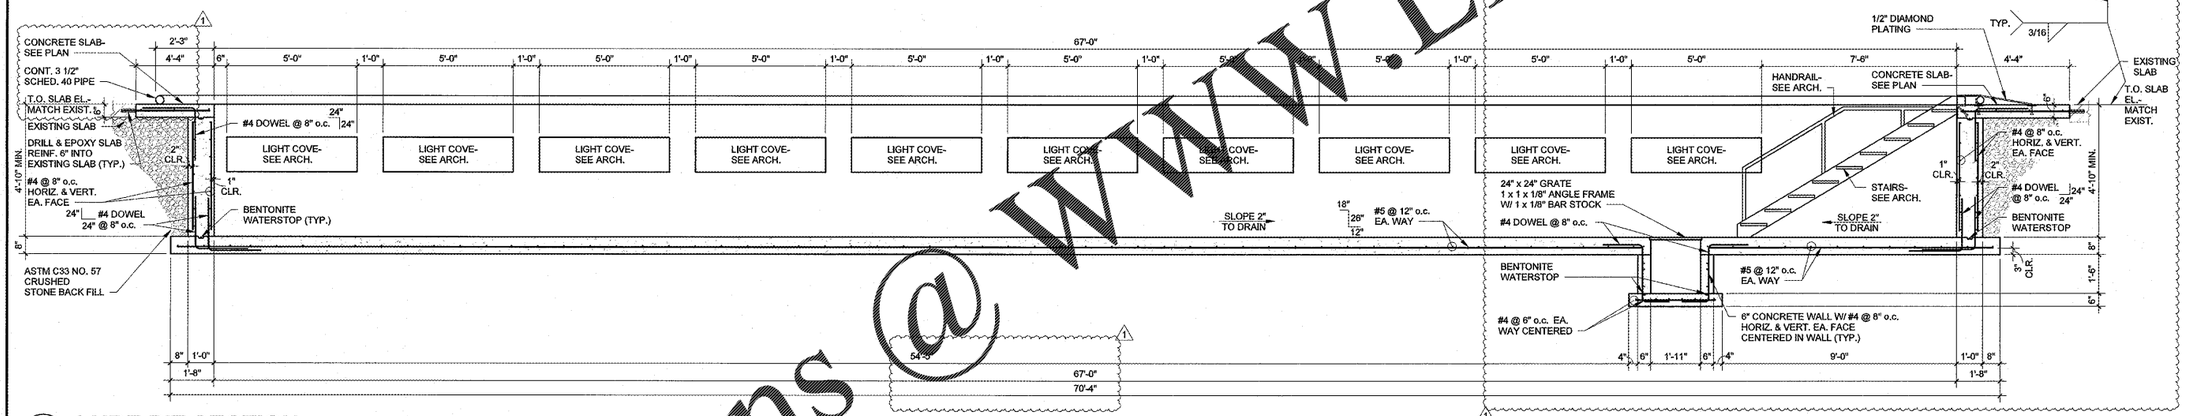

2 LUBE PIT SECTION
3/8" = 1'-0"

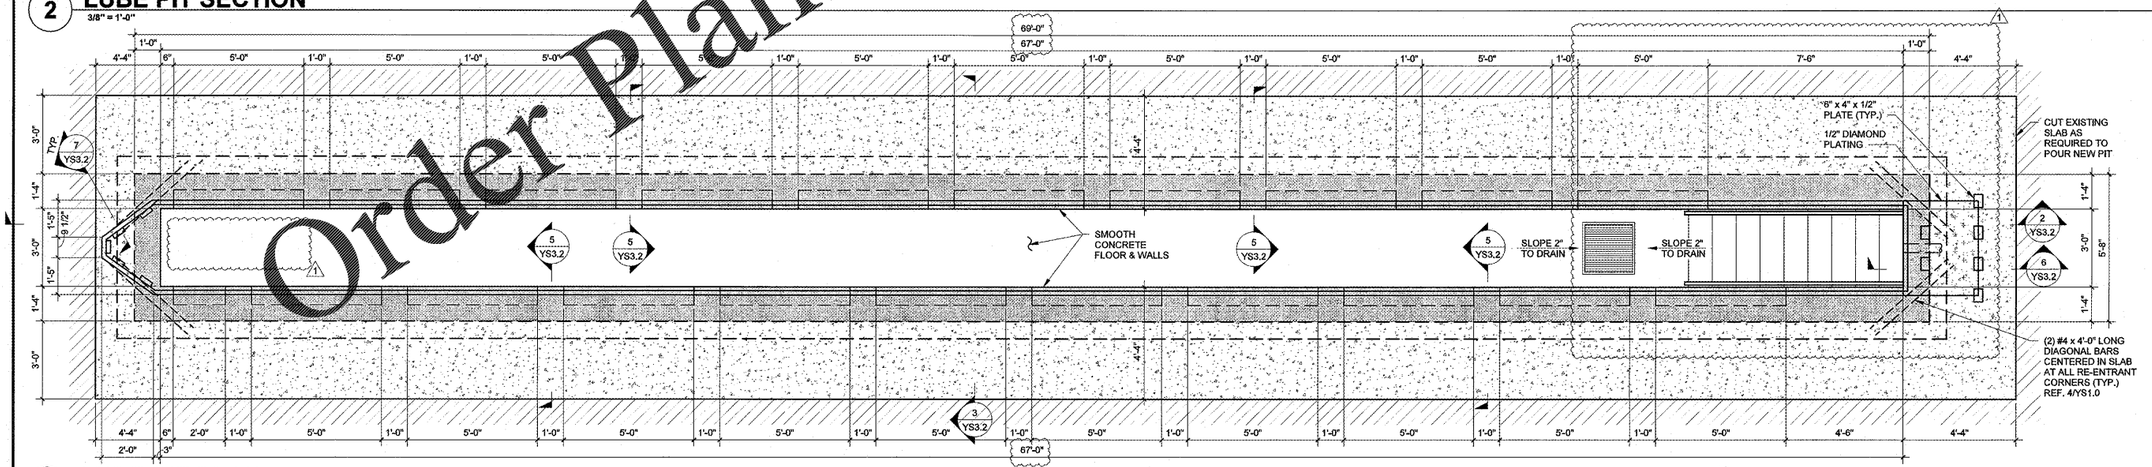

1 LUBE PIT PLAN
3/8" = 1'-0"

Order Plans @ WWW.LDLine.com

HFA ARCHITECTS ENGINEERS INTERIORS
HARRISON FRENCH & ASSOCIATES, LTD
1705 S. Walton Blvd., Suite 3
Bentonville, Arkansas 72712
t 479.273.7780
f 888.520.9685
www.hfa-ae.com

STIPULATION FOR REUSE
THIS DESIGN WAS PREPARED FOR USE BY A SPECIFIC CLIENT AND FOR AN EXACTLY SPECIFIED PROJECT AS DESCRIBED IN A DEFINITE PROJECT SPECIFICATION. ANY REUSE OF THIS DESIGN FOR PURPOSES OF EXAMPLE ON OTHER PROJECTS OR FOR ADDITIONS TO THIS PROJECT, OR ALTERATIONS OR COPIES OF PROPERTY LOCATED WITHOUT THE EXPRESS WRITTEN AUTHORIZATION OF HFA IS PROHIBITED AND MAY BE CONTRARY TO THE LAW.

1127 TYSON RD
HOPE HULL, AL 36043

SPEEDCO REMODEL
PROJECT NUMBER: 03-19-60718

Loves®
Travel Stop & Country Stores

ALABAMA
No. 32865-E
PROFESSIONAL ENGINEER
LUNGSHEN TSAO
6/26/19

ISSUE BLOCK		
1	06/24/19	ADD 1

STORE NO.	718
DOCUMENT DATE:	06/2419
CHECKED BY:	LST
DRAWN BY:	AJW
PROTO CYCLE:	

LUBE PIT PLAN AND PIT DETAILS

SHEET: **YS3.2**