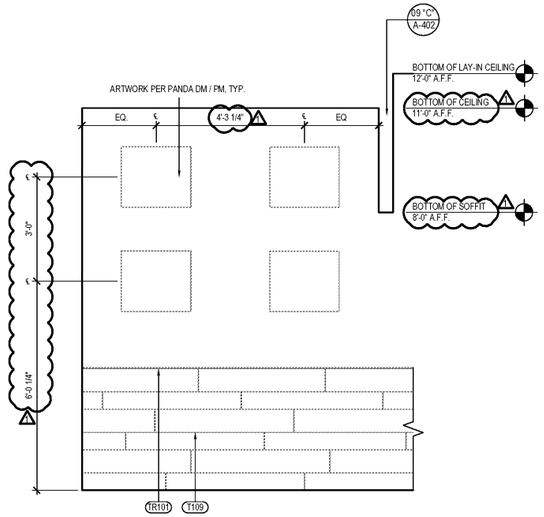

VESTIBULE AREA 3
Scale= 1/2" = 1'-0" A-501

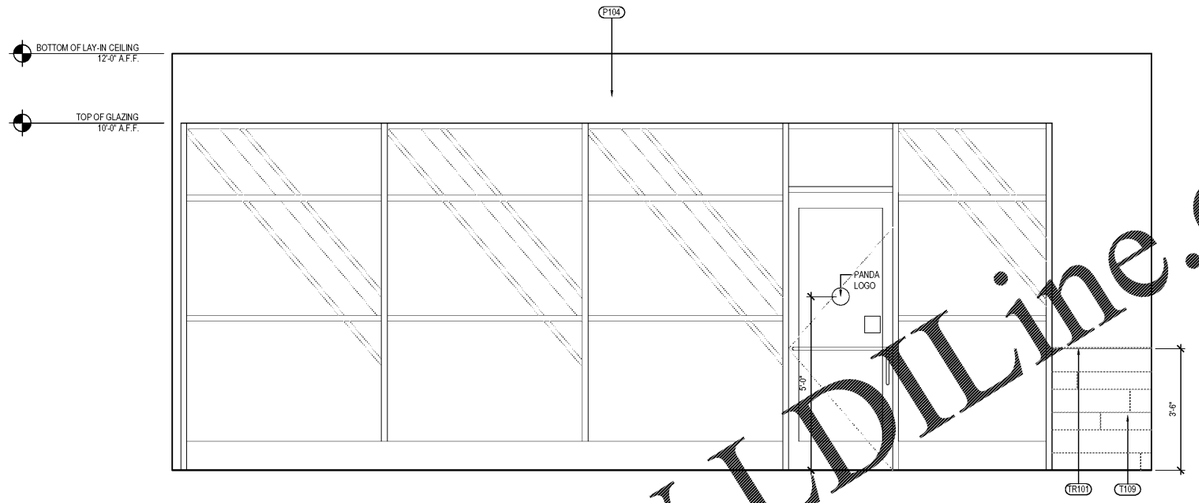

DINING ROOM ELEVATION 2
Scale= 1/2" = 1'-0" A-501

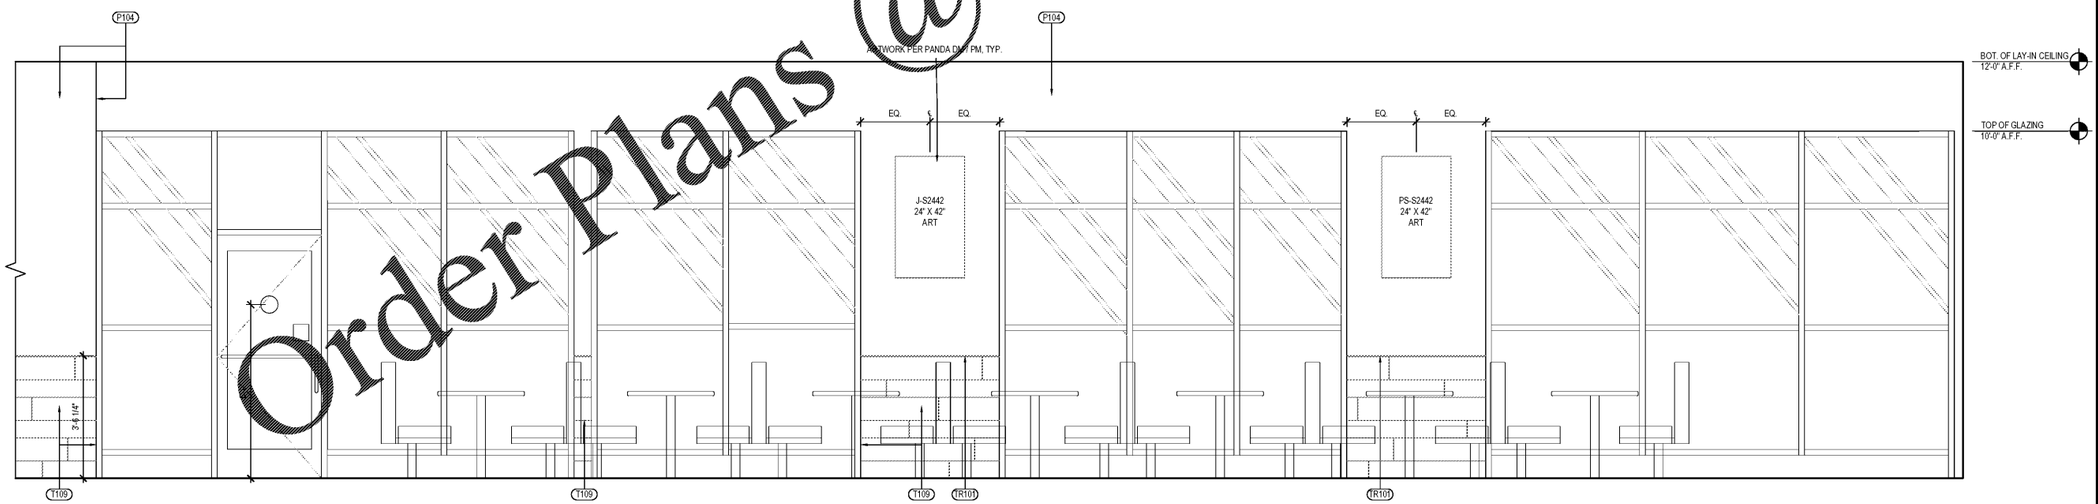

DINING ROOM ELEVATION 1
Scale= 1/2" = 1'-0" A-501

Order Plans @ WWW.LDILine.com

PANDA RESTAURANT GROUP INC.
1683 Walnut Grove Ave.
Rosemead, California
91770
Telephone: 626.799.9898
Facsimile: 626.372.8288

All ideas, designs, arrangement and plans indicated or represented by this drawing are the property of Panda Express Inc. and were created for use on this specific project. None of these ideas, designs, arrangements or plans may be used by or disclosed to any person, firm, or corporation without the written permission of Panda Express Inc.

REVISIONS:

1	08.08.19 ISSUE FOR BID

ISSUE DATE:

1	05.29.19 ISSUE FOR PERMIT
2	08.08.19 ISSUE FOR BID

DRAWN BY: ALV, JDV

PANDA PROJECT # - S4-20-D7060
C&P PROJECT # - 2190238

Cuhaci & Peterson
Architects Engineers Planners
1925 Prospect Ave. Orlando, FL 32814
P (407) 661-9100
F (407) 661-9101
Florida Certificate of Authorization #AA C000526

08.08.2019

STATE OF GEORGIA
AARON WADE ARNOLD
CERTIFICATE NO. RA019525
REGISTERED ARCHITECT

PANDA EXPRESS

TRUE WARM AND WELCOME
3460 SANDY PLAINS RD, NE SUITE 210
MARIETTA, GA 30066

A-501

INTERIOR ELEVATIONS