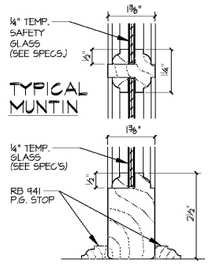

8 SASH DETAIL
SCALE: 6" = 1'-0"

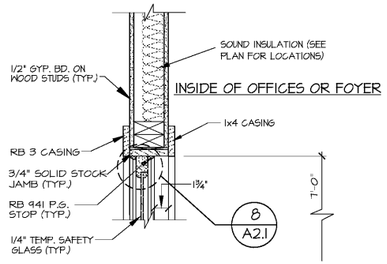

7 HEAD DETAIL
SCALE: 1 1/2" = 1'-0"

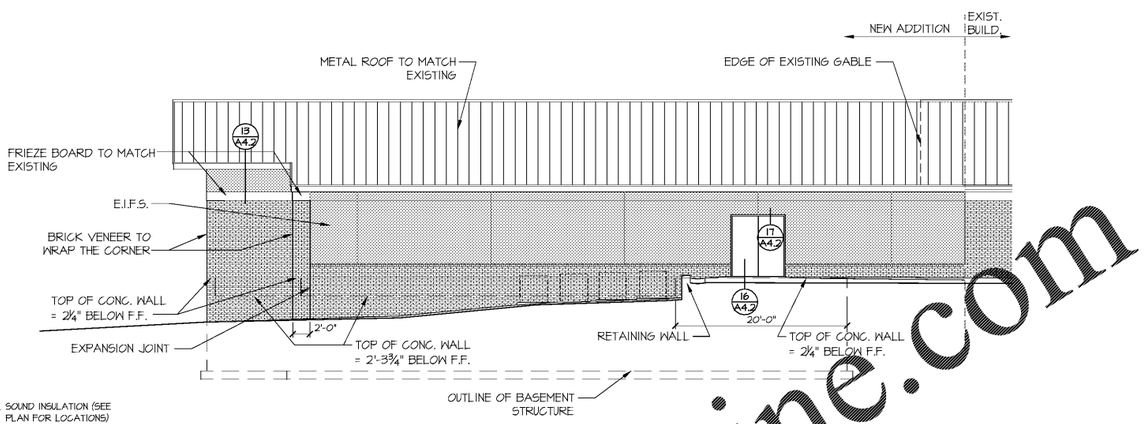

3 REAR ELEVATION
SCALE: 1/8" = 1'-0"

6 JAMB DETAIL
SCALE: 1 1/2" = 1'-0"

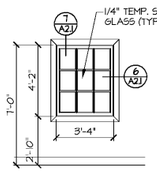

5 INTERIOR STOREFRONT
SCALE: 1/4" = 1'-0"

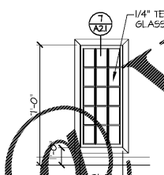

4 INTERIOR STOREFRONT
SCALE: 1/4" = 1'-0"

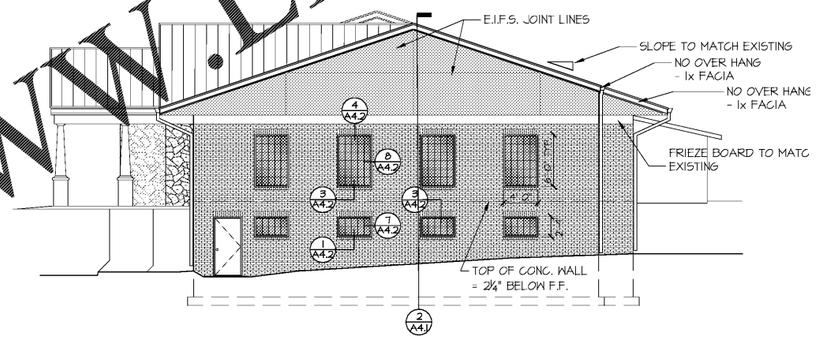

2 SIDE ELEVATION
SCALE: 1/8" = 1'-0"

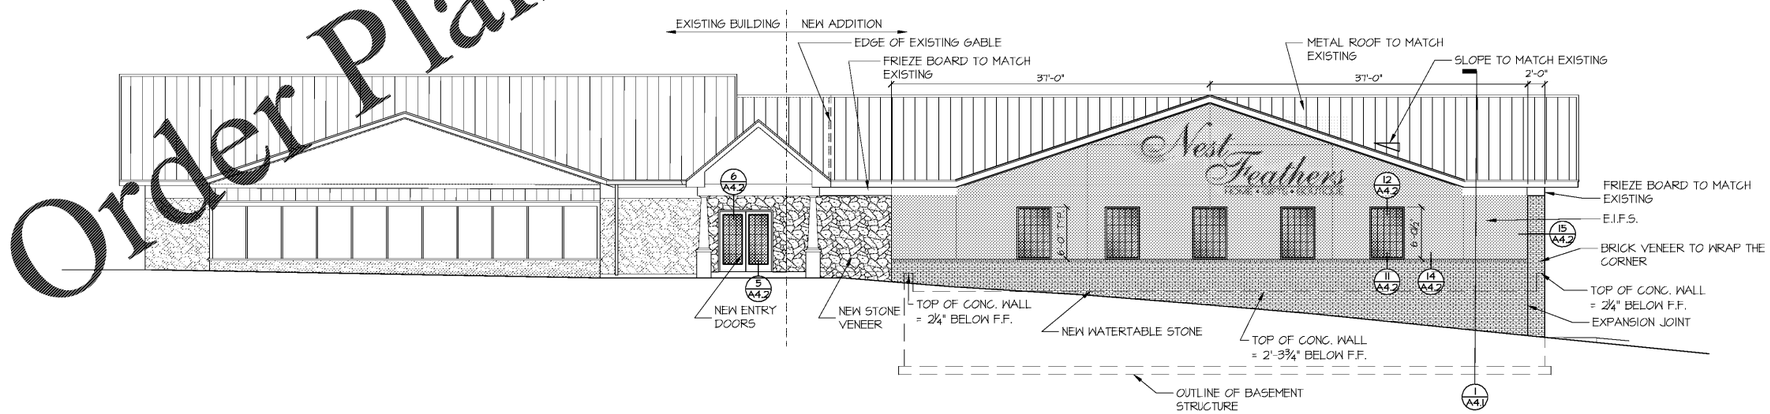

1 FRONT ELEVATION
SCALE: 1/8" = 1'-0"

Order Plans @ www.LDILine.com

HLH
H. LLOYD HILL ARCHITECTS & ASSOCIATES, INC.
736 GREEN STREET
GAINESVILLE, GA 30501
(770) 534-8404

A.I.A.

STATE OF GEORGIA
STEVEN B. HILL
CERTIFICATE NO. 009
REGISTERED ARCHITECT

New Addition - 3621 Mundy Mill Rd., Oakwood, Georgia

11-16-2018	PRELIMINARY PLAN	
2-18-2019	CONSTRUCTION DRAWINGS	
5-15-2019	UPDATED CHANGES FOR PERMITTING	
7-09-2019	CHANGES FOR PERMITTING	

PROJ. NO: G1818
FILE NAME: .DWG
DRAWN BY: ---

SHEET TITLE:
ELEVATIONS

SHEET NUMBER:
A2.1