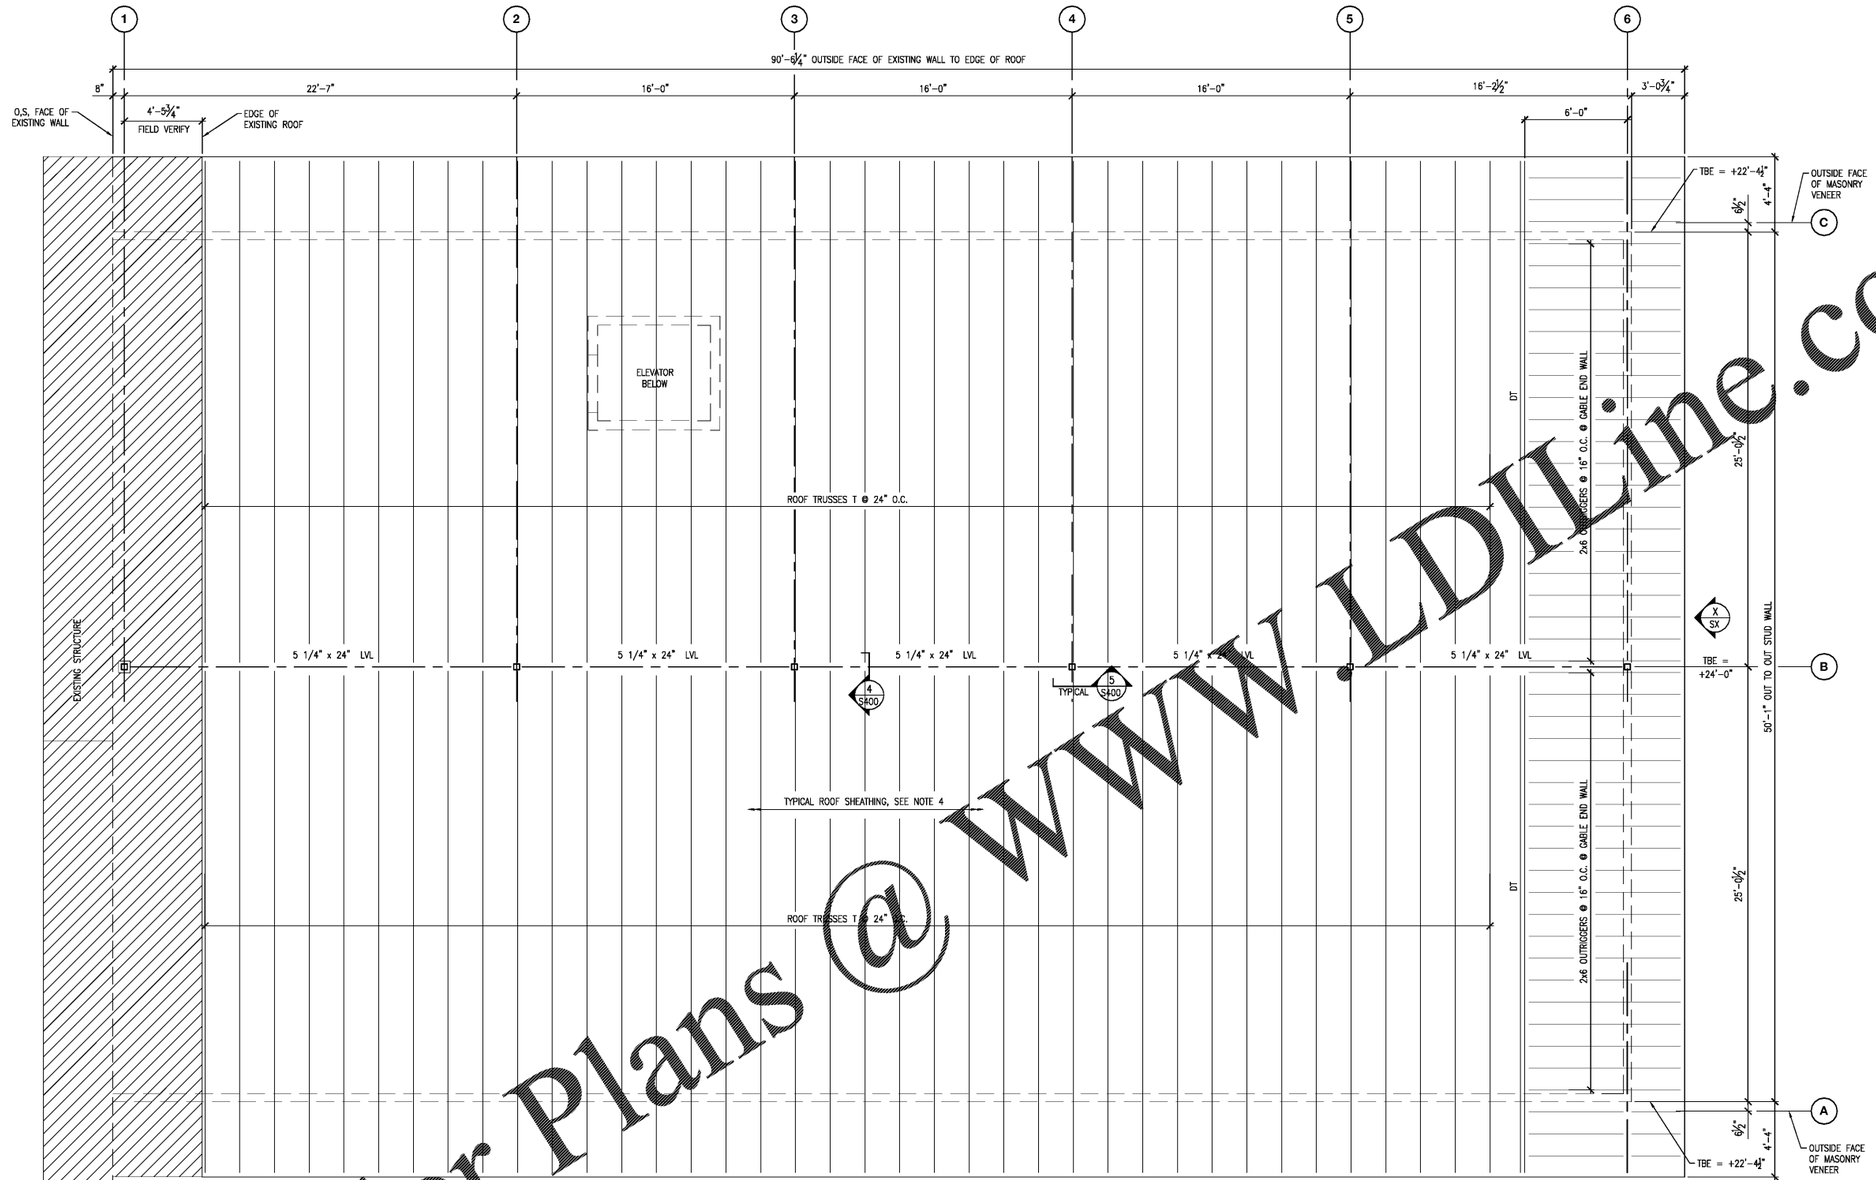

1 S202 ROOF FRAMING PLAN
SCALE: 1/4"=1'-0"

N
W E
S

ROOF FRAMING PLAN NOTES:

1. ALL ELEVATIONS SHOWN ON THIS PLAN ARE REFERENCED FROM BASEMENT FINISH FLOOR = TOP OF CONCRETE SLAB ELEVATION 0'-0".
2. TIMBER TRUSSES ARE TO BE DESIGNED FOR UNIFORM LOADS INDICATED ON GENERAL NOTES SHEET S100. PROVIDE TRUSSES WITH GEOMETRY AND CONFIGURATION TO ACHIEVE ROOF SLOPES AND ELEVATIONS AS SHOWN ON ARCHITECTURAL DRAWINGS.
3. SEE TIMBER FASTENING SCHEDULE SHEET S102 FOR DETAILS OF ATTACHMENT OF TIMBER COMPONENTS UNLESS UNLESS DETAILED OTHERWISE.
4. PROVIDE 5/8" THICK PLYWOOD ROOF SHEATHING, TYPICAL. SEE TIMBER FASTENING SCHEDULE SHEET S102 FOR SHEATHING ATTACHMENT.
5. TBE ON PLAN INDICATES TRUSS BEARING ELEVATION ABOVE FINISH BASEMENT FLOOR. SEE ELEVATIONS 7/S202 & 8/S202 FOR GABLE END WALL STEEL FRAMING.
6. "T" ON PLAN INDICATES TIMBER TRUSS WITH BOTTOM CHORD PROFILE AS REQUIRED PER ARCHITECTURAL SECTIONS.
7. "DT" ON PLAN INDICATES DOUBLE TRUSS WITH PROFILE AS REQUIRED BY ARCHITECTURAL DRAWINGS. TRUSSES TO BE DESIGNED ASSUMING SUPPORT ON EXTERIOR WALLS WITH INTERIOR BEARING.
8. PROVIDE CONTINUOUS 2x8 EAVE BEAM, ATTACHED TO EACH TRUSS WITH (2) 16d NAILS, TYPICAL. AT PERIMETER OF ROOF.
9. AT CORNERS OF ROOF, PROVIDE 2x8 OUTRIGGER AT EDGE OF EAVE ATTACHED TO END OF DOUBLE TRUSS AND NEXT TRUSS TOP CHORD EXTENSION. ATTACH TO TRUSS CHORDS WITH (2) 16d NAILS EACH.
10. "CX" ON PLAN INDICATES STEEL COLUMN, SEE COLUMN SCHEDULE ON THIS SHEET.

ROOF DEAD LOADING:

ASPHALT SHINGLES	= 3.0	psf
5/8" THICK ROOF SHEATHING	= 2.5	psf
ROOF TRUSSES	= 4.0	psf
INSULATION	= 2.0	psf
MECH./ELEC./MISC.	= 5.5	psf
CEILING	= 3.0	psf
	20.0	psf

Order Plans @ WWW.LDILine.com

N r G r
C E r LLC
NGCE
3939 Old Flowery Branch Rd.
Oakwood, GA 30566
PH: (770) 297-0075
FAX: (770) 297-0078

HLH
H. LLOYD HILL ARCHITECTS & ASSOCIATES, INC.
736 GREEN STREET
GAINESVILLE, GA 30501
(770) 534-8404

A.I.A.

NEST FEATHERS ADDITION
3621 Munday Mill Road
Oakwood, GA 30566

COPYRIGHT (C) 2018 - H. LLOYD HILL ARCHITECTS AND ASSOCIATES, INC.

MARK	DESCRIPTION	DATE
	SCHEMATIC DESIGN	10-01-18

R N 18130L
ILE NAME
RA N LTB

S EET TITLE
R RAMING LAN

S EET N M ER
S 0