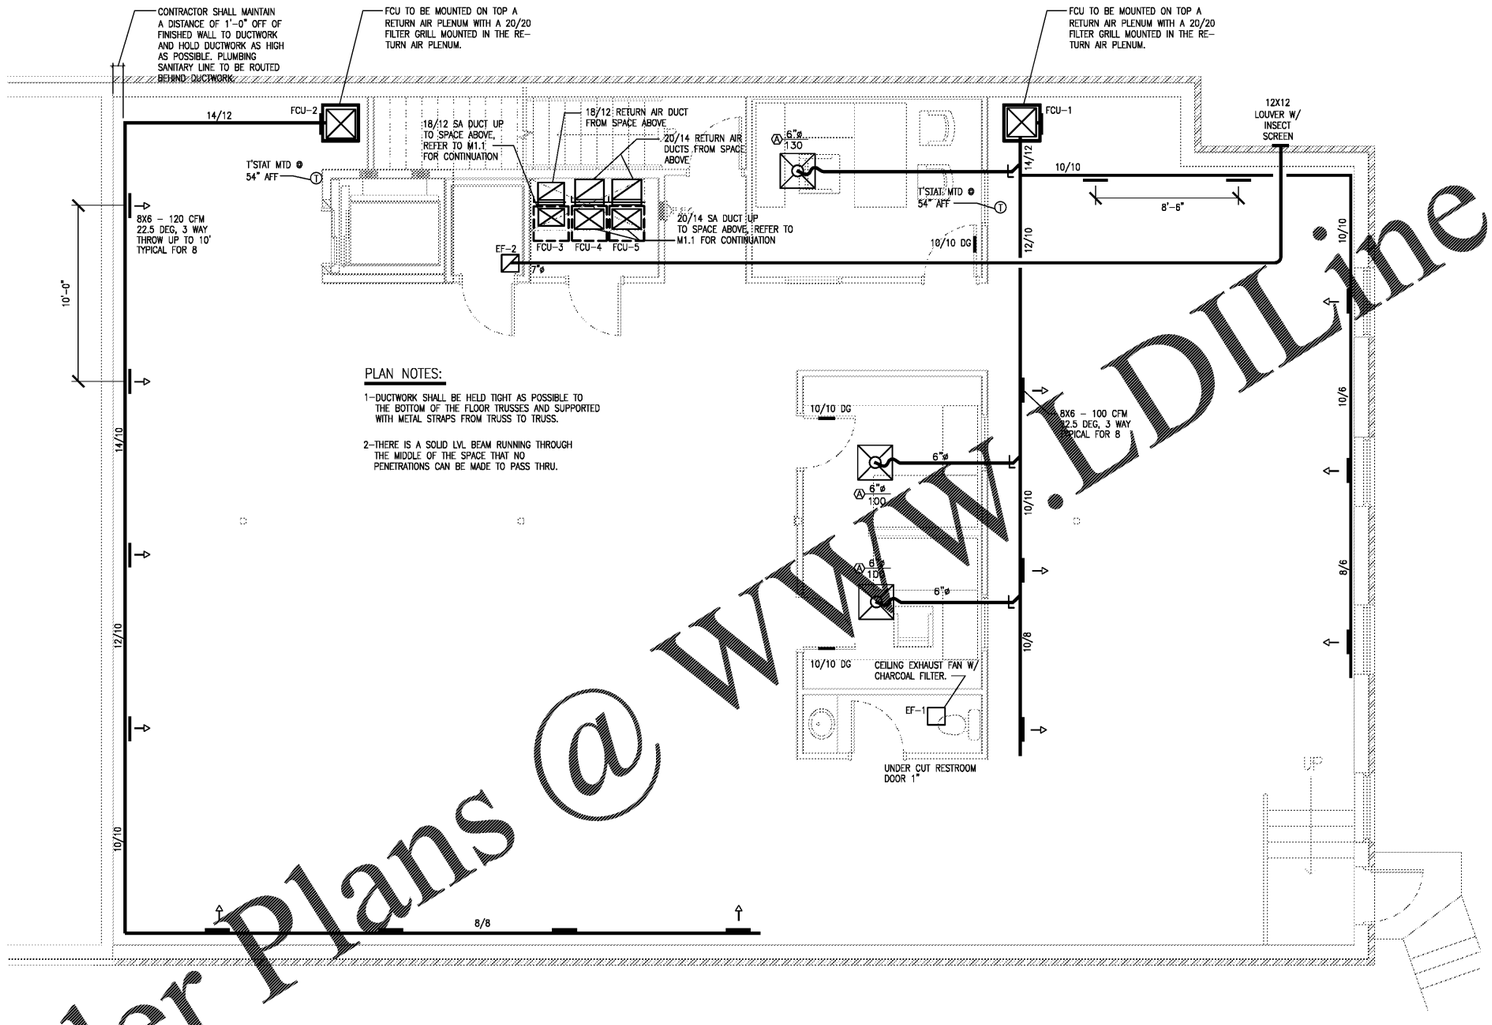

PLAN NOTES:

1—DUCTWORK SHALL BE HELD TIGHT AS POSSIBLE TO THE BOTTOM OF THE FLOOR TRUSSES AND SUPPORTED WITH METAL STRAPS FROM TRUSS TO TRUSS.

2—THERE IS A SOLID LVL BEAM RUNNING THROUGH THE MIDDLE OF THE SPACE THAT NO PENETRATIONS CAN BE MADE TO PASS THRU.

1 MECHANICAL PLAN- LOWER FLOOR
SCALE: 1/4" = 1'-0"

Order Plans @ WWW.LDILine.com

PLOT DATE: Jul 09, 2019 DIRECTORY: F:\2018-103 Nest Feathers\MECH\ FILE NAME: M1.2.dwg

GEORGIA REGISTERED PROFESSIONAL ENGINEER MARK R. STARR

SEAL 07/09/2019

TRINITY ENGINEERING GROUP INC.
1081 THOMPSON BRIDGE RD
GAINESVILLE, GA 30501
TEL. (770) 535-1044
FAX: (770) 535-0037
CONSULTANT

HLH
H. LLOYD HILL ARCHITECTS & ASSOCIATES, INC.
736 GREEN STREET
GAINESVILLE, GA 30501
(770) 534-8404
ARCHITECT

OWNERSHIP OF DOCUMENTS: DRAWINGS AND SPECIFICATIONS AS INSTRUMENTS OF SERVICE ARE EXCLUSIVE PROPERTY OF TRINITY ENGINEERING GROUP INC. WHETHER THE PROJECT FOR WHICH THEY WERE PREPARED IS EXECUTED & CONSTRUCTED OR NOT. THESE DOCUMENTS ARE NOT TO BE REPRODUCED IN ANY FORM AND ARE NOT TO BE USED BY THE PROJECT OWNER NOR ANY OTHER ENTITY ON OTHER PROJECTS OR FOR ANY EXTENSIONS OR ADDITIONS OR ALTERATIONS TO THE ORIGINAL PROJECT EXCEPT BY WRITTEN AUTHORIZATION & PERMISSION FROM AND AGREEMENT WITH TRINITY ENGINEERING GROUP INC.

NEST FEATHERS
3621 MUNDY MILL ROAD
OAKWOOD, GEORGIA

MECHANICAL PLAN-LOWER FLOOR

REVISION / ISSUE

JOB NUMBER 2018-103
DRAWN --
DATE 07/09/2019
SHEET **M-1.2**