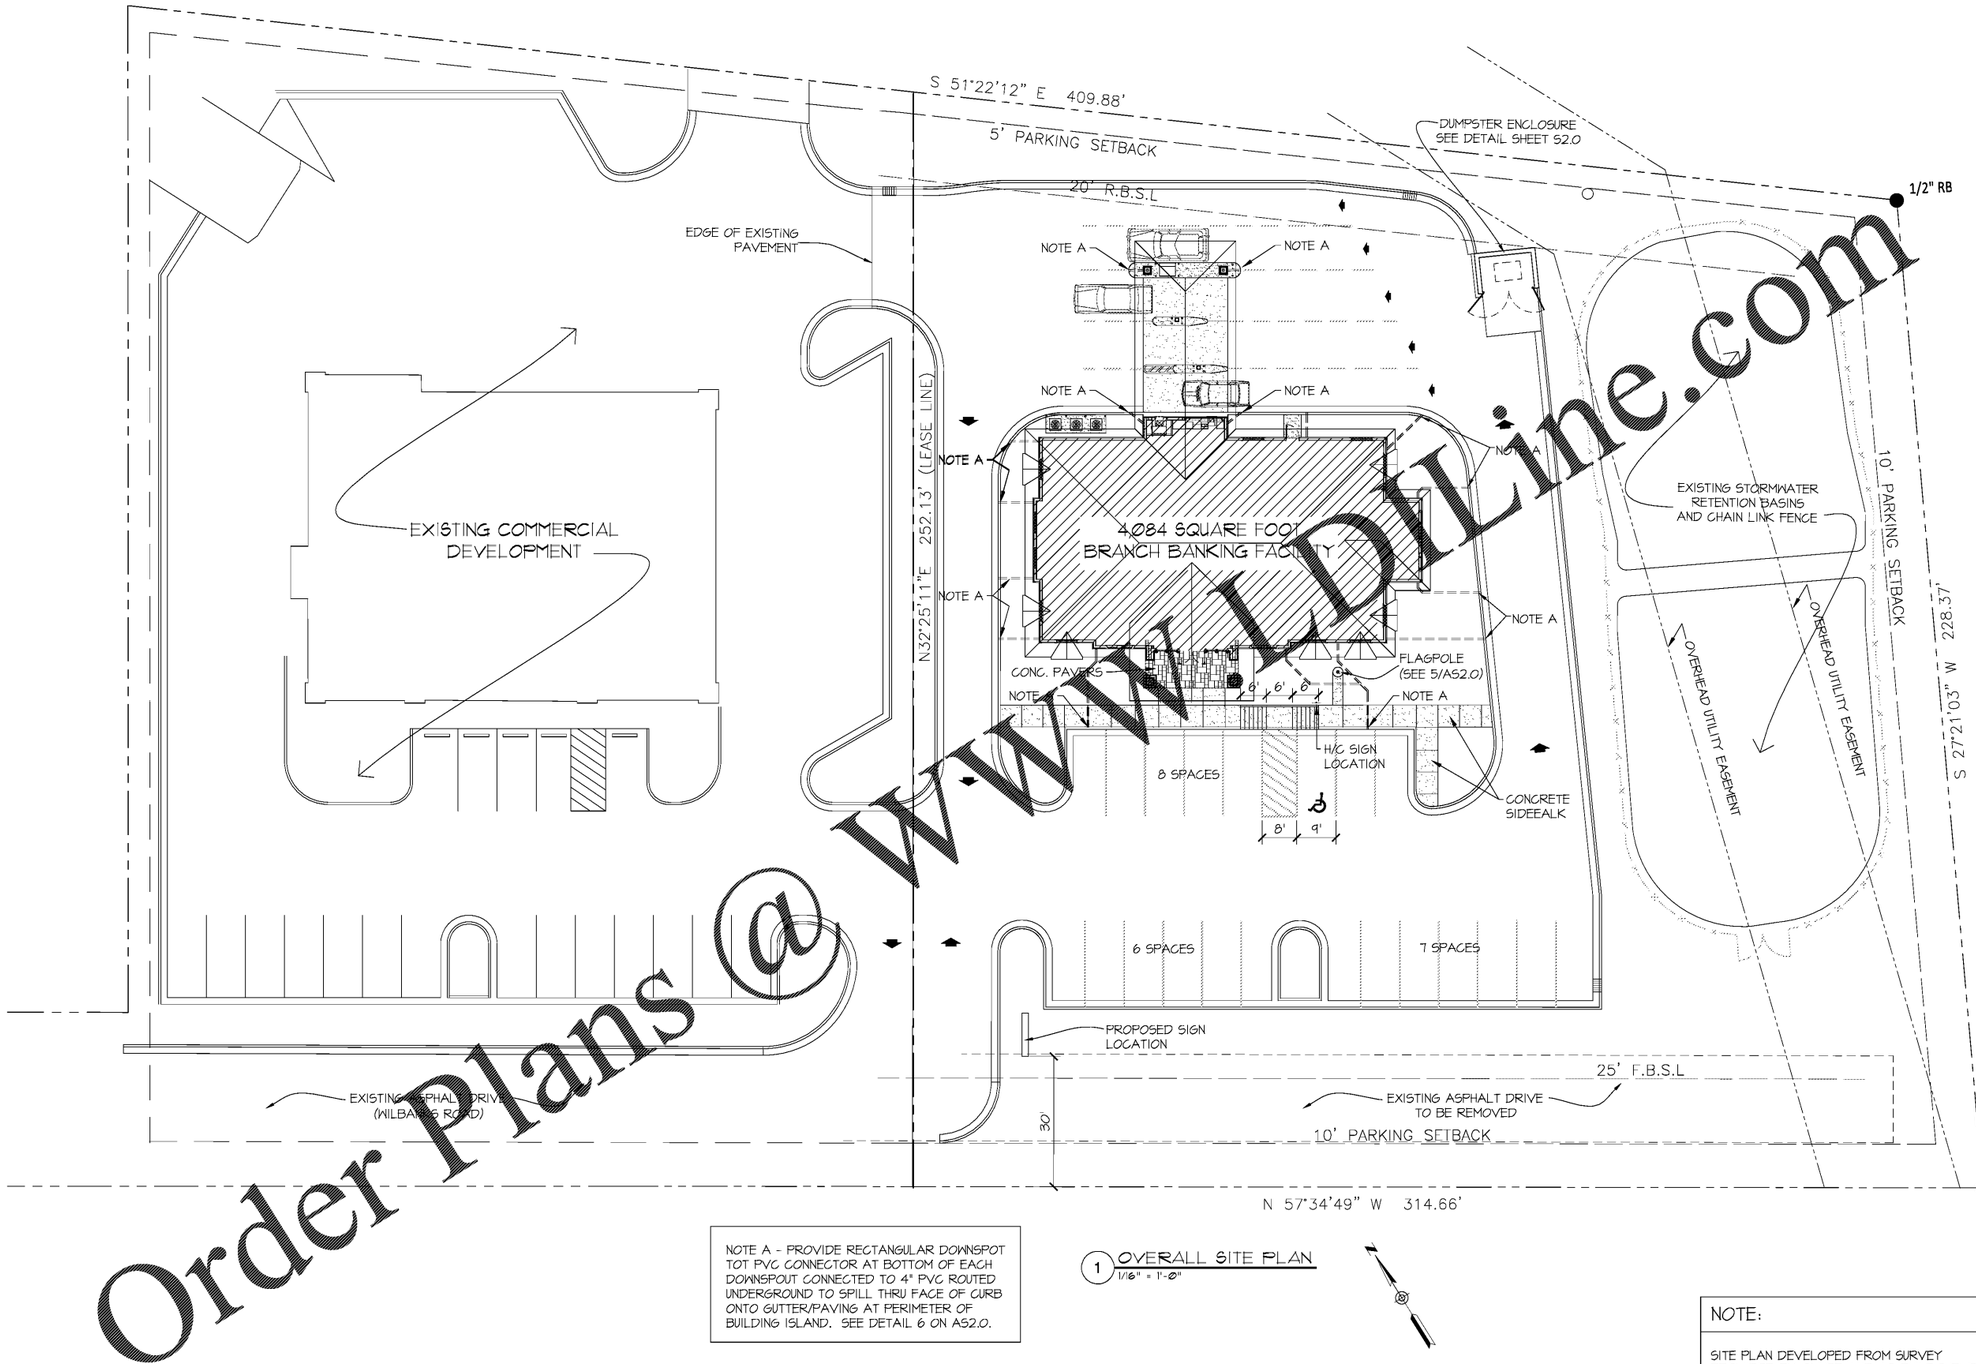

NOTE A - PROVIDE RECTANGULAR DOWNSPOT TOT PVC CONNECTOR AT BOTTOM OF EACH DOWNSPOUT CONNECTED TO 4" PVC ROUTED UNDERGROUND TO SPILL THRU FACE OF CURB ONTO GUTTER/PAVING AT PERIMETER OF BUILDING ISLAND. SEE DETAIL 6 ON AS2.0.

1 OVERALL SITE PLAN
1/16" = 1'-0"

NOTE:

SITE PLAN DEVELOPED FROM SURVEY PROVIDED BY OWNER AND AS-BUILT SURVEY DATED 2-22-19 BY E303 ENGINEERING LLC.

SEE CIVIL DRAWINGS FOR DETAILS OF SITE DEVELOPMENT INCLUDING LAYOUT, DIMENSIONS DETAILS, DRAINAGE, GRADING ETC.

IF DISCREPANCY IS OBSERVED BETWEEN ARCHITECTURAL SITE LAYOUT AND CIVIL ENGINEERS LAYOUT, PLEASE CONTACT ARCHITECT FOR CLARIFICATION.

Order Plans @ WWW.DLine.com

HLH
H. LLOYD HILL ARCHITECTS & ASSOCIATES, INC.
736 GREEN STREET
GAINESVILLE, GA 30501
(770) 534-8404
A.I.A.
STATE OF GEORGIA
STEVEN B. HILL
REGISTERED ARCHITECT

New Cornelia Branch
Southern Bank & Trust
Cornelia, Georgia

COPYRIGHT (C) 2019 - H. LLOYD HILL ARCHITECTS AND ASSOCIATES, INC.

DATE	DESCRIPTION
04-09-2019	SCHEMATIC DESIGN DRAWINGS
04-30-2019	DESIGN DEVELOPMENT DRAWINGS
07-23-2019	CONSTRUCTION / BID DRAWINGS

PROJ. NO:	G1902
FILE NAME:	.DWG
DRAWN BY:	MAC
SHEET TITLE:	SITE PLAN
SHEET NUMBER:	AS1.0