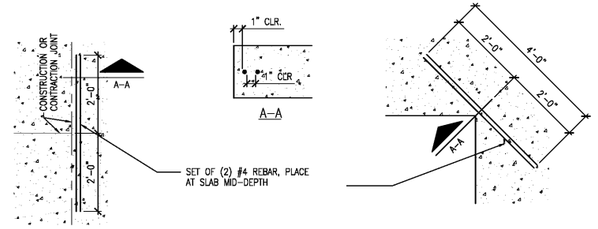

A – DISCONTINUOUS JOINT

B – RE-ENTRANT CORNER

1 S101 TYPICAL SLAB TRIM BAR REINFORCEMENT
SCALE: N.T.S.

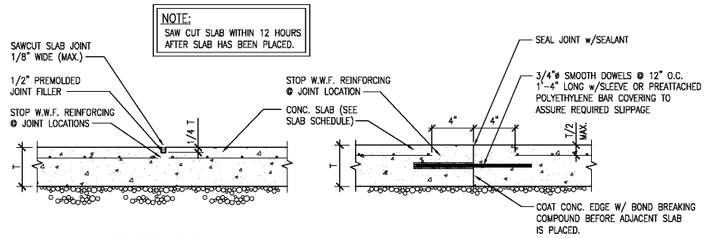

CONTROL JOINT

CONSTRUCTION JOINT

2 S101 TYPICAL SLAB JOINTS
SCALE: N.T.S.

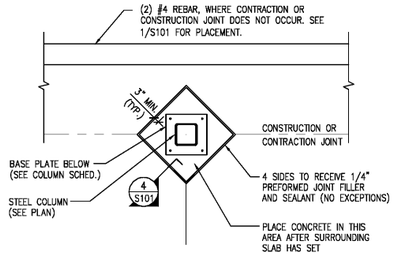

3 S101 TYPICAL COLUMN ISOLATION JOINT
SCALE: N.T.S.

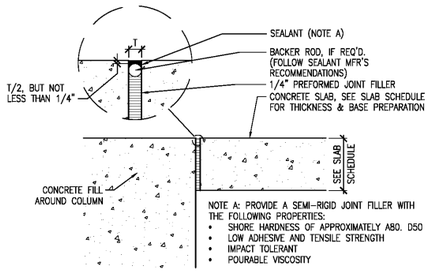

4 S101 SECTION AT COL. ISOLATION JOINT
SCALE: N.T.S.

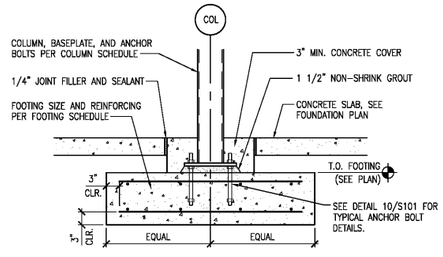

5 S101 TYPICAL INTERIOR COLUMN FOOTING
SCALE: 3/4" = 1'-0"

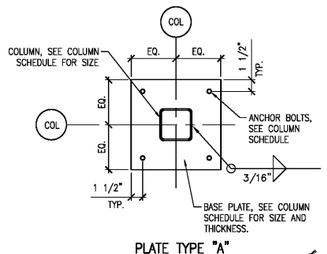

PLATE TYPE "A"

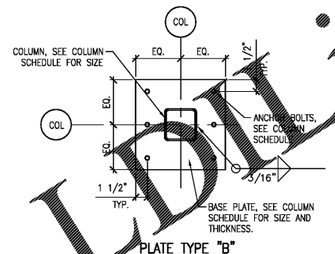

PLATE TYPE "B"

6 S101 TYPICAL BASE PLATE DETAILS
SCALE: 1" = 1'-0"

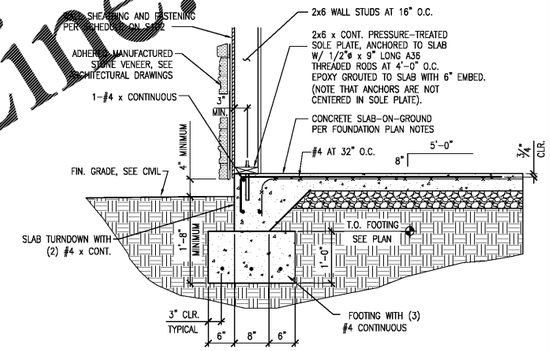

7 S101 TYPICAL EXTERIOR WALL SECTION
SCALE: 3/4" = 1'-0"

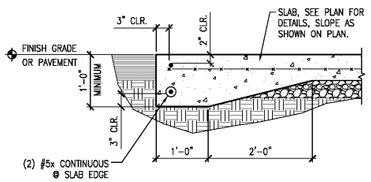

8 S101 TYP. SECTION AT CANOPY SLAB EDGE
SCALE: 3/4"=1'-0"

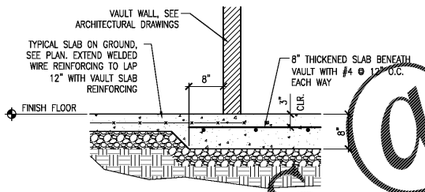

9 S101 TYPICAL SECTION AT VAULT SLAB
SCALE: 3/4"=1'-0"

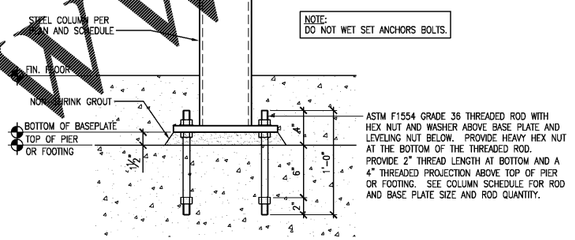

10 S101 TYP. COLUMN BASE DETAIL
SCALE: N.T.S.

Order Plans @ WWW.LDLine.com

Northeast Georgia Consulting Engineers, LLC
NGCE
3939 Old Flowery Branch Rd.
Oakwood, GA 30566
PH: (770) 297-0075
FAX: (770) 297-0078

HLH
H. LLOYD HILL ARCHITECTS & ASSOCIATES, INC.
736 GREEN STREET
GAINESVILLE, GA 30501
(770) 534-8404

A.I.A.

GEORGIA REGISTERED ARCHITECT No. 20922 LARRY T. BOWMAN
6/14/19

New Cornelia Branch
Southern Bank & Trust
Cornelia, Georgia

COPYRIGHT (C) 2019 H. LLOYD HILL ARCHITECTS AND ASSOCIATES, INC.

DATE	DESCRIPTION
04-09-2019	SCHEMATIC DESIGN DRAWINGS
04-30-2019	DESIGN DEVELOPMENT DRAWINGS
1	1
1	1
1	1
1	1

PROJ. NO: 19049L
FILE NAME:
DRAWN BY: LTB
SHEET TITLE: TYPICAL DETAILS
SHEET NUMBER: S101