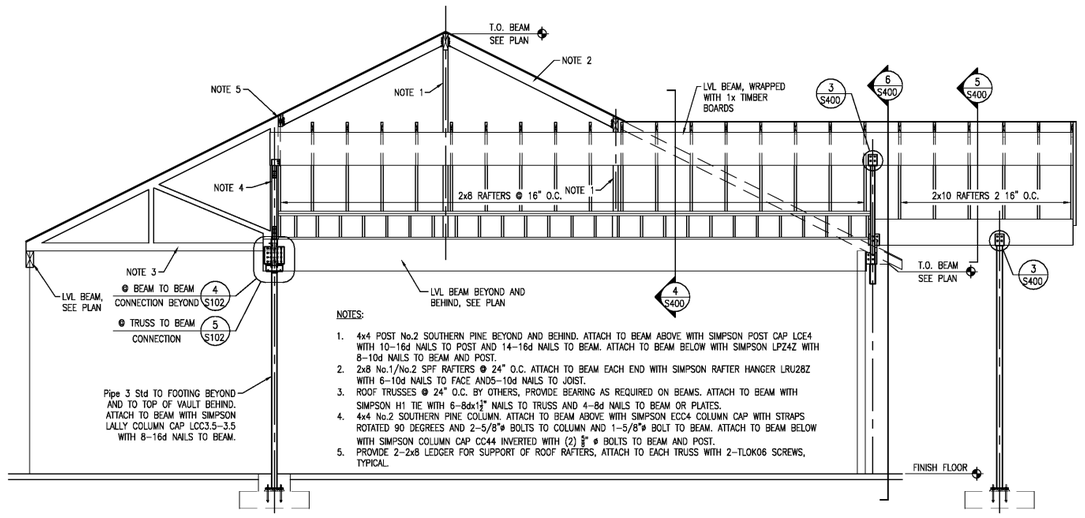

1 S400 LONGITUDINAL SECTION @ VAULTED CEILING
SCALE: 1/4" = 1'-0"

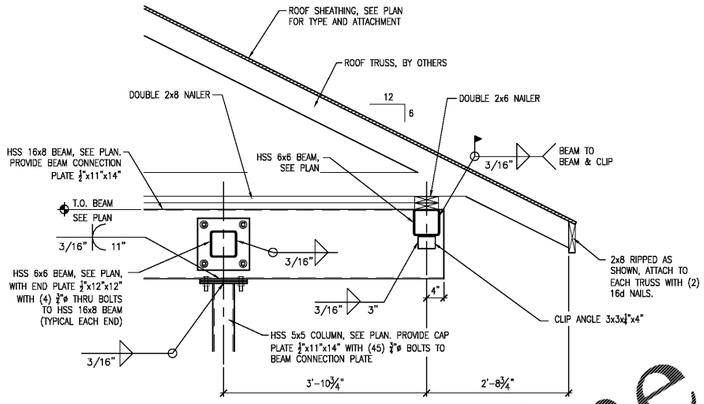

2 S400 TYPICAL SECTION @ CANOPY END COLUMNS
SCALE: 3/4" = 1'-0"

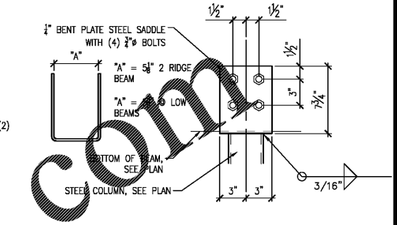

3 S400 DETAIL @ BEAM SADDLE CONNECTION
SCALE: 1 1/2" = 1'-0"

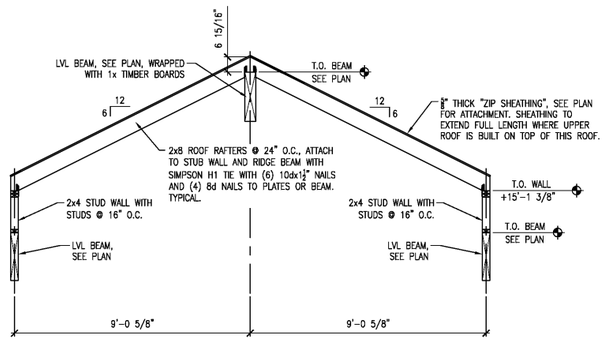

4 S400 TYPICAL INTERIOR SECTION @ VAULTED CEILING
SCALE: 3/8" = 1'-0"

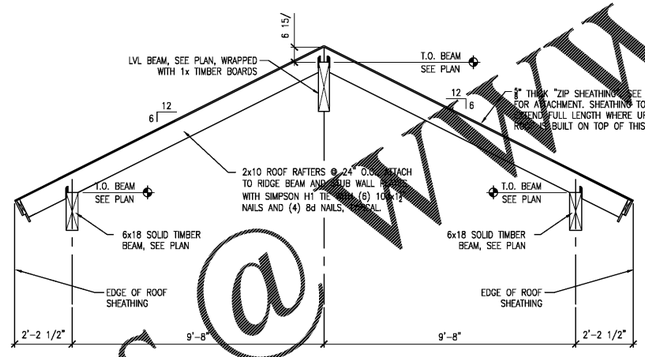

5 S400 TYPICAL EXTERIOR SECTION @ FRONT ENTRY
SCALE: 3/8" = 1'-0"

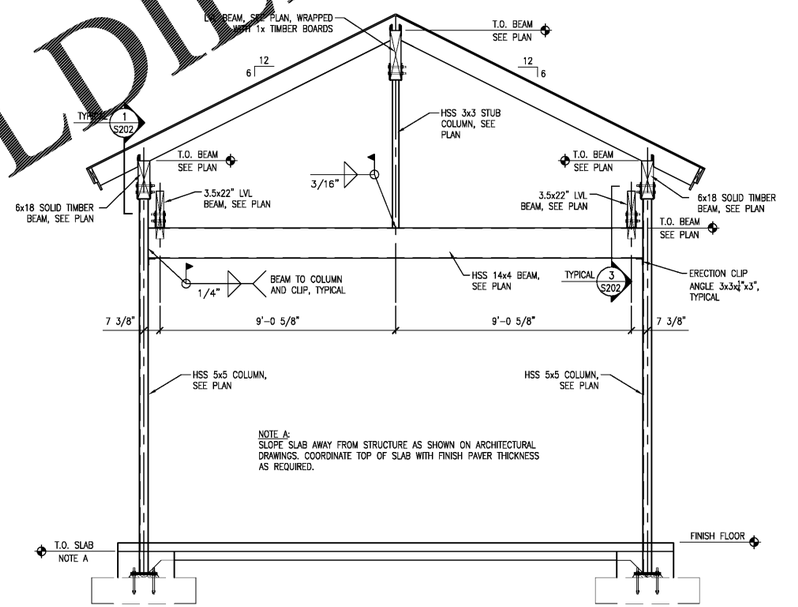

6 S400 EXTERIOR ELEVATION @ FRONT ENTRY GLAZING
SCALE: 3/8" = 1'-0"

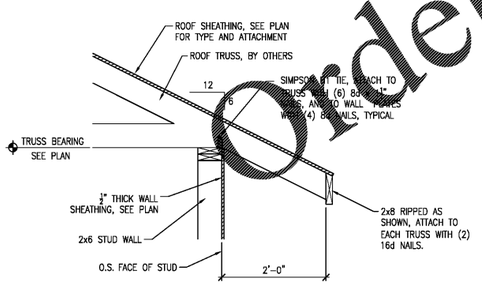

7 S400 TYPICAL SECTION @ SHORT EAVE
SCALE: 3/4" = 1'-0"

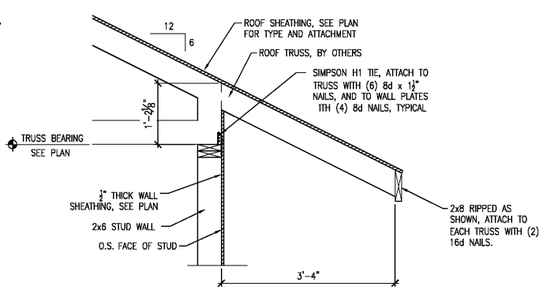

8 S400 TYPICAL SECTION @ LONG EAVE
SCALE: 3/4" = 1'-0"

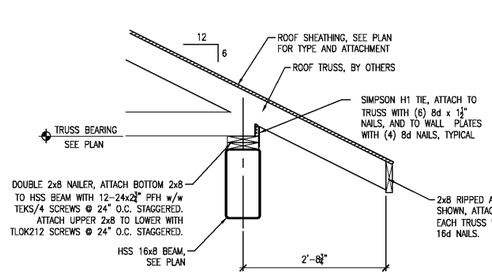

9 S400 TYPICAL SECTION @ CANOPY SIDE EAVE
SCALE: 3/4" = 1'-0"

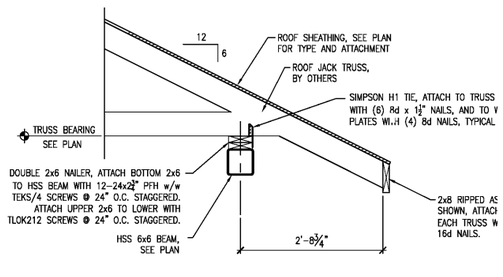

10 S400 TYPICAL SECTION @ CANOPY END EAVE
SCALE: 3/4" = 1'-0"

Northeast Georgia Consulting Engineers, LLC
NGCE
3939 Old Flowery Branch Rd.
Oakwood, GA 30566
PH: (770) 297-0075
FAX: (770) 297-0078

HLH
H. LLOYD HILL ARCHITECTS & ASSOCIATES, INC.
736 GREEN STREET
GAINESVILLE, GA 30501
(770) 534-8404
A.I.A.

New Cornelia Branch
Southern Bank & Trust
Cornelia, Georgia

COPYRIGHT (C) 2019- H. LLOYD HILL ARCHITECTS AND ASSOCIATES, INC.

DATE	DESCRIPTION
04-09-2019	SCHEMATIC DESIGN DRAWINGS
04-30-2019	DESIGN DEVELOPMENT DRAWINGS

PROJ. NO: 19049L
FILE NAME:
DRAWN BY: LTB
SHEET TITLE: FRAMING DETAILS
SHEET NUMBER: S400

WWW.LDHLine.com
Order Plans @