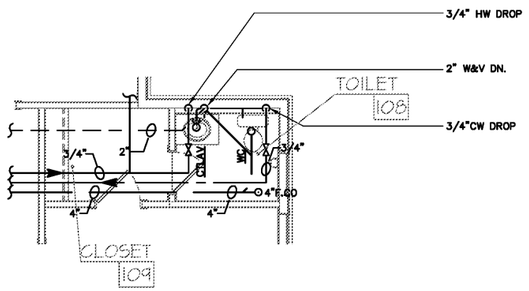

3 / P1.1 PLUMBING PART PLAN
SCALE: 1/4" = 1'-0"

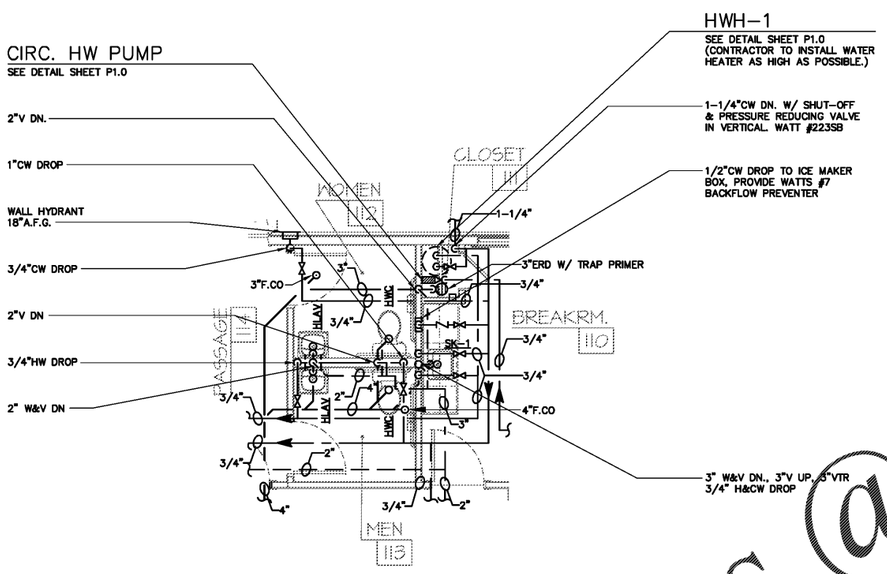

2 / P1.1 PLUMBING PART PLAN
SCALE: 1/4" = 1'-0"

2 / P1.1 S, W&V RISER DIAGRAM
NO SCALE

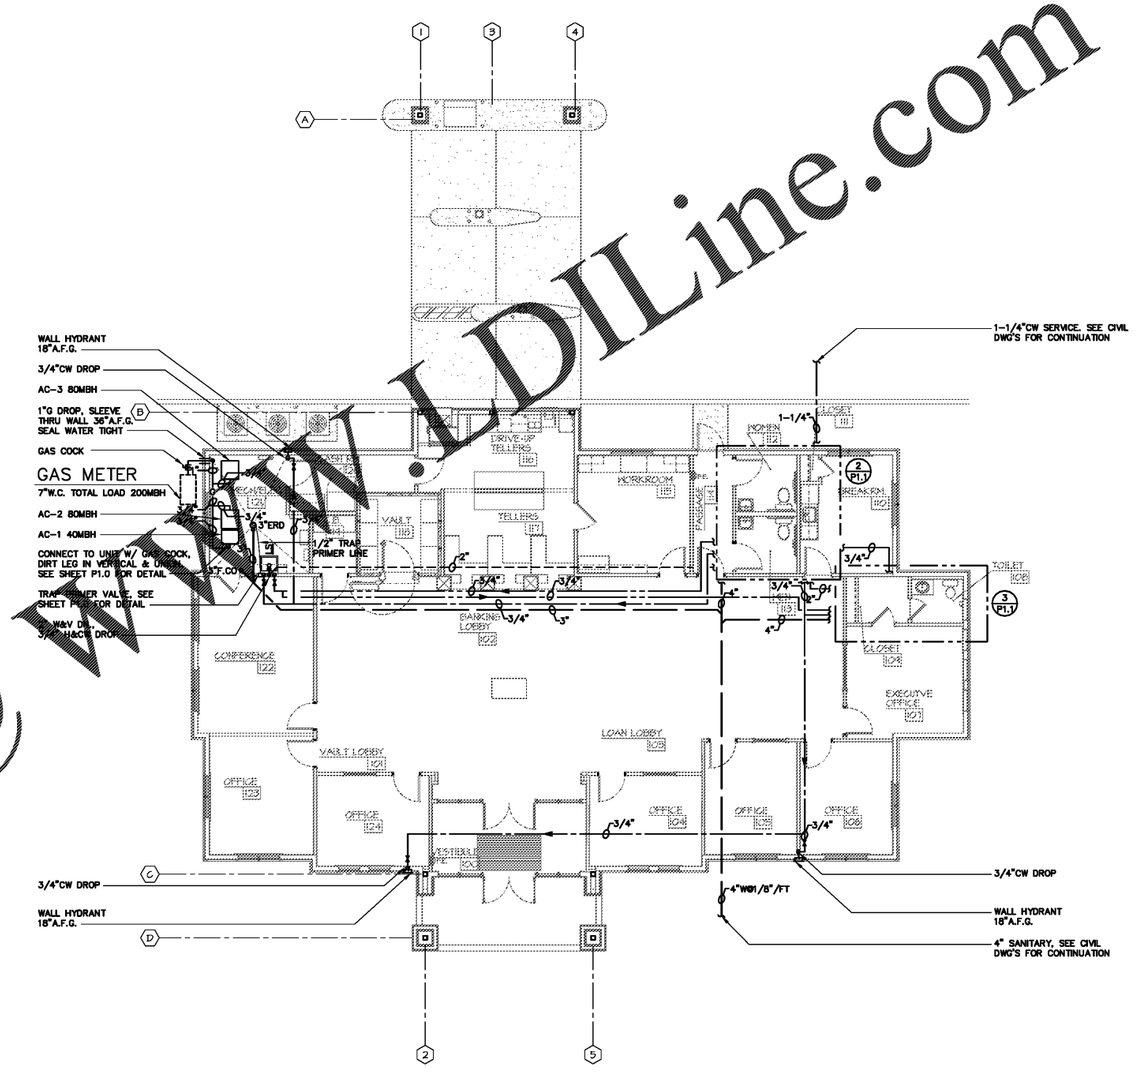

1 / P1.1 PLUMBING FLOOR PLAN
SCALE: 1/8" = 1'-0"

NORTH

Order Plans @ WWW.LDILine.com

BAA MECHANICAL ENGINEERS INC
500 Bishop Street Suite F-3 Atlanta, GA 30318 Ph: 404-355-0050 Fax: 404-355-1050

HLH
H. LLOYD HILL ARCHITECTS & ASSOCIATES, INC.
736 GREEN STREET
GAINESVILLE, GA 30501
(770) 534-8404
A.I.A.
GEORGIA REGISTERED No. 18834 PROFESSIONAL ENGINEER JOHN E. MAYES

New Cornelia Branch
Southern Bank & Trust
Cornelia, Georgia

COPYRIGHT (C) 2019- H. LLOYD HILL ARCHITECTS AND ASSOCIATES, INC.

DATE	DESCRIPTION
04-09-2019	SCHEMATIC DESIGN DRAWINGS
04-30-2019	DESIGN DEVELOPMENT DRAWINGS

PROJ. NO: G1902
FILE NAME: .DWG
DRAWN BY: MR
SHEET TITLE: PLUMBING FLOOR PLAN
SHEET NUMBER: P1.1