LAYOUT DESIGNER

SARAH A LOZY X770-8182 06/07/19

PROJECT: HEALTH HUB

GROUP FILE NOTES

HELIUM BALLOON RACK | PHOTO-WHERE PICKUP WHILE U WAIT | PHOTO RETAIL ITEM W/QUIKPIX | REVLON HOT SPOT LABELS | MAYBELLINE HOT SPOT LABELS | LOREAL HOT SPOT LABELS | NYX HOT SPOT LABELS | BBY FD W/C | MAGAZINES

READING GLASSES BND 3X66 | BOD TRK | J-HOOKS | SPA READ GLASSES MENS | PSE LVL1 | PSE RX LVL 1 3X64 (3) | RX RETAIL ITEMS | ALL SIGNS TRK | ARE-AWAY PHARMACY PROGRAM

RETINSPIRE SPANNER RACK | POSTAGE STAMPS | BATT CANS 1X1 | LOLLIPOP 12in FIXTURE LABELS | Remove Me | MAY-BE-LIP LIPGLOSS LABEL DISPLAY | LIP GINGER ALE LABEL EVENT | SOD TRAY/DRINK LABEL END | LACTAID FLIPKEEN FIXTURE

REGIONAL WHITE JACKET ORDER PNK | DAIRY LABELS WH | DRUG KIOSK | SNUG SCOUGH DROP MW WING | BABY WIPES RACK | REGIONAL GIFT CARDS | SRD CHECKOUT 8X72 | HERSHEY SYRUP RACK | BOBBY SOXX BEAUTY TRACKING

FILM CHANGE ORDER PNK | CUSTOMER LOST 1 PANEL WHT | QUICK PIX W/ TOC CHARGING | PHOTO PRINT SYSTEM 21 | RX QUE 4X36 WHS | REGIONAL WATER ORDER PANEL | REGIONAL SMALL WATER ORDER PANEL

OFF SHELF MAP KEY

AVEENO SKINNY TOWER
CF–CLAIRE'S HAIR ACC F.S.
9F–LIP & LOTION FLOORSTAND
L–LIP BALM P.W.
HE–HELIUM TANK
LC–LIGHTERS/PLAYING CARD
23–RAINGEAR RACK SM
CW–CHANGE MAKER F.S.
19–CVS ENERGY SHOTS P.W.

II–CANE SPINNER
DJ–DONJOY SPORT BRACES P.W.
O–MEDICAL DEVICE BATTERY F.S.
PEPSI WATER FLOORSTAND
TY–BEANIE BABY FLOORSTAND
#–DIE CAST FLOORSTAND
UR–SHOE/SEWING(UR2) P.W.
CP–COPPER FIT POWER WING
OTC–STORE BRAND OTC F.S.

DEMOGRAPHICS		LP–TIER	CLUSTER	FLM MAP KEY
HISPANIC N/A	AFRICAN AMERICAN FAA REFILL (30–49.9%)	LP TIER3	LIP (DRIVE) AISLE; MINUTE CLINIC TRK	CK– COKE

GONDOLA FIXTURE VENDOR:

LOZIER

SPECIAL MERCHANDISING NOTES:

- REDUCE EXISTING CHECKOUT TO 12' STRAIGHT CHECKOUT
- ADD TWO ACO'S WITH BACK PANEL AND CANDY RACK NEXT TO TO STRAIGHT CHECKOUT AS SHOWN– PER ACO ROLL–OUT LIST
- ADD NEW OFFICE/LAB ROOM AND TWO NEW MINUTE CLINICS AS SHOWN
- ADD 28–4" LOW WALL OFF OF NEW MINUTE CLINICS TO CREATE WELLNESS WAITING AREA
- ADD CONCIERGE DESK, DEMO TABLE, AND CHAIRS/CHARGING TABLES TO WAITING AREA AS SHOWN
- CONVERT EXISTING MINUTE CLINICS TO NEW WELLNESS/SALES ROOM AS SHOWN
- RECONFIGURE ALL FIXTURES AS SHOWN
- ADD 1 POP UP SHOP TO RX AREA AS SHOWN
- ADD BULK SPACE TO END OF HHC AISLE AS SHOWN
- UPDATE ALL FLOORING AS SHOWN
- RELOCATE REACH–IN COOLER/ FREEZERS AS SHOWN
- UPDATE/RESET COSMETIC WALL
- ADD VITAMINS & CONSUMABLES BEACONS
- REMOVE HEALTHY TRENDS BEACON AND HEALTHY HYDRATION FLM
- ADDED TWO MINI BOUTIQUES FOR SLEEP AND SEASONAL

COSMETIC CLASSIFICATIONS:

COS9 HIGH NOTES SVO

Cosmetic Planograms
REVLON 120X78 WHS
LOREL 144X78 ECLIPSE NR WHS
MAYBEL 192X78 WHS
COVERGIRL 60X78
ALWAY 24X78
*BAL HAN 60X78
VINYLUX 24X78
FALSE LASH 48X78
ACC IMP 280X78
ART NAIL 27X78
*BAL NAIL 72X30 W/B280 NAIL
NYX 120X60 WHS

OMITTED DEPARTMENTS:

WIRE RACKS
AUTO
BEAUTY TO GO RACKS
BEHIND CHECKOUT GRAPHICS
CANDLES
D'BELLO DUMP BIN
FRAMES/ALBUMS
HAIR CARE ELEVATED FC
HAIR CARE ENC #1 FC
HBL/PC ELEVATED ENDCAP
HEALTHY TRENDS BEACON
HEALTHY HYDRATION FLM
ELEVATED ALLERGY ENDCAP
ELEVATED BEE HONEY ENDCAP
ELEVATED COLD ENDCAP
ELEVATED DIET/NUT ENDCAP
PUCKER POPS P.W.
QUICK BITES
REUSABLE BAG RACK
ELEVATED PAIN ENDCAP
VITAMIN IMMUNITY ENDCAP
INSECT
ORIGIN FC TEST
PAPERBACK BOOKS
PET BED RACK
SIP, SNACK, & GO RACK
SSCU W/ DRESS KIT
THINOPTICS MINIWING
TOY/PARTY
G–BATTERY P.W.2
K–BATTERY P.W. 1
P–BODY MISTS F.S. SVO
PE–BATH POUF P.W.
MF–MAKEUP REMOVER F.S.
4–PERFECT SCENTS F.S.
PZ– POPARAZZI NAIL F.S.
PHOTO BATTERY SPINNER

Add'Re Planograms

FLOORING LEGEND

CARPET FLOORING:

FF5 RETAIL SALES FLOORING – NEW/RELO/RENO–BIR
DESCRIPTION: MODULAR CARPET
COMPANY: INTERFACE/ 19DF302500 CUSTOM (CLR:180527)
COMPANY: MATS INC/ DCTILE930 (CLR:930)
SQ. FT.: 8,313 SQ.FT. (INCLUDES DRIVE AISLE)

FF6 DRIVE AISLE – NEW/RELO/RENO–BIR
DESCRIPTION: MODULAR CARPET
COMPANY: INTERFACE/ 19DF302500 CUSTOM (CLR:180191)
COMPANY: MATS INC/ DCTILE965 (CLR:965)

FF7 CUSHION–BACK CARPET TILE (NEW/RELO/RENO–BIR)
DESCRIPTION: BEHIND CHECKOUT & PHARMACY
COMPANY: INTERFACE/ 342847 (CLR: BLACK 180668)
COMPANY: MATS INC/ TBD
SQ. FT.: 158 SQ.FT. (BEHIND CHECKOUT ONLY)

VINYL FLOORING:

FF20 HEALTH AREA VINYL TILE
DESCRIPTION: LUXURY VINYL TILE
COMPANY: INTERFACE
(CLR:W A00211 WASHED MAPLE)
SQ.FT.: 1,341 SQ.FT.

FF12 VESTIBULE FLOORING
DESCRIPTION: USED IN ALL STORES– EXCEPT FL/PR STORES
COMPANY: INTERFACE
PRODUCT: DECO–RIB #62301 RIBBED
COLOR: 602371 ANTHRACITE
SQ.FT. 26 SQ.FT.

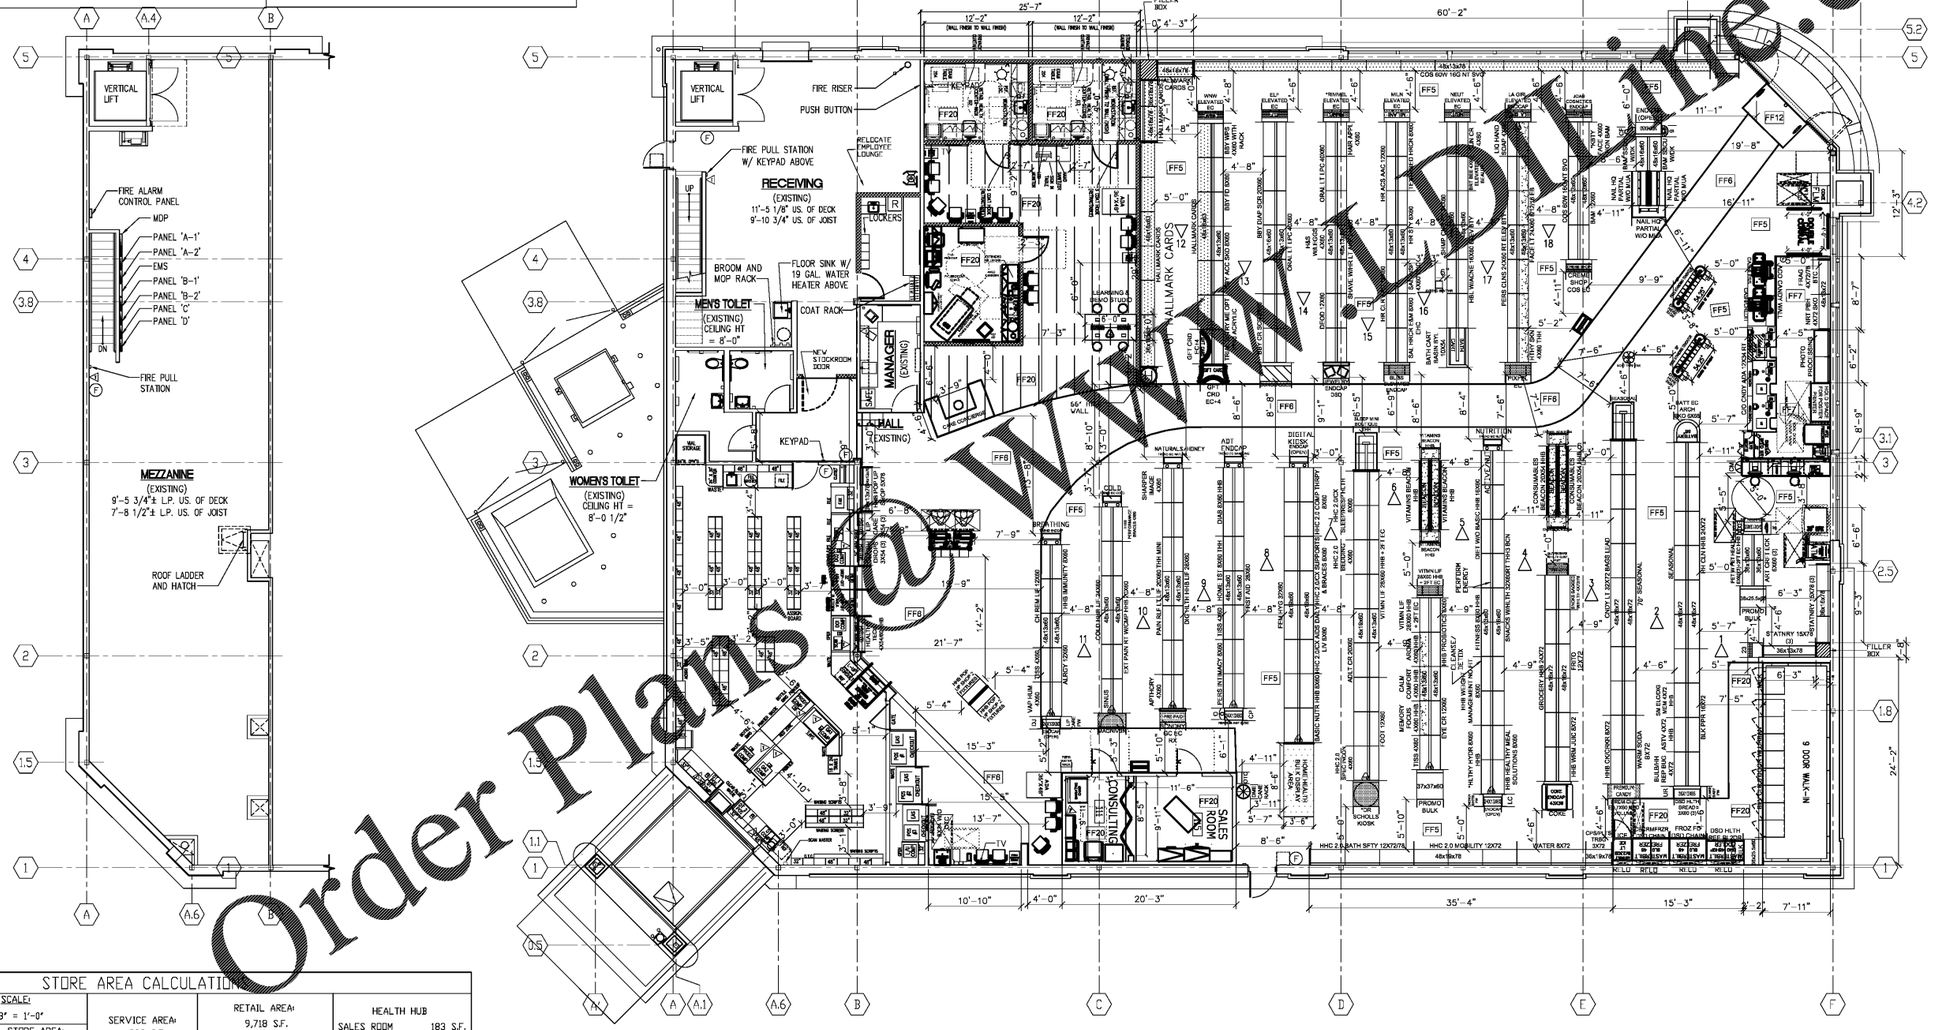

STORE AREA CALCULATIONS:

SCALE:	SERVICE AREA:	RETAIL AREA:	HEALTH HUB	
1/8" = 1'–0"	388 S.F.	9,718 S.F. (PHARMACY AREA INCLUDED)	SALES ROOM	183 S.F.
TOTAL STORE AREA: 12,972 S.F.			RETAIL HEALTH CTR	369 S.F.
			RHC WAITING AREA	602 S.F.
RECEIVING AREA: 726 S.F.	PHARMACY AREA: 1,059 S.F.	MEZZANINE: 1,688 S.F.	TOTAL	1,154 S.F.

ARCHITECT INFO:

COMPANY NAME: Little
CONTACT NAME: Kevin Seibel
CONTACT PHONE: 704–676–3352
CONTACT EMAIL: kseibel@littleonline.com

CVS STORE LAYOUT INFO:

CONTACT NAME: XXXXXXXXXXXX
CONTACT PHONE: XXXXXXXXXXXX
CONTACT EMAIL: XXXXXXXXXXX

Order Plans @ www.LD1line.com

CVS pharmacy

STORE NUMBER: 4522
800 EAST WEST CONNECTOR
AUSTELL, GA
PROJECT TYPE: Health Hub + RESET
DEAL TYPE:
CVS PROJECT NUMBER: 134320

LITTLE
ARCHITECTURE | DESIGN
www.littleonline.com

These drawings and the designs shown are the property of Little Diversified Architectural Consulting. The reproduction, copying or other use of this drawing without their written consent is prohibited and any infringement will be subject to legal action.
© Little 2019

CONSULTANT:

SEAL:

STATE OF GEORGIA
TIM MORRISON
CERTIFICATE NO. 040607
REGISTERED ARCHITECT
7/22/19

DEVELOPER:
CVS pharmacy

REVISIONS:

RCVG DOOR/AREA CALC	7/12/19

CVS PROJECT MANAGER:	SB
DRAWING BY:	xx
DATE:	June 17, 2019
JOB NUMBER:	121–12600–08

TITLE:
MERCHANDISE PLAN

SHEET NUMBER:
F–1P

COMMENTS: