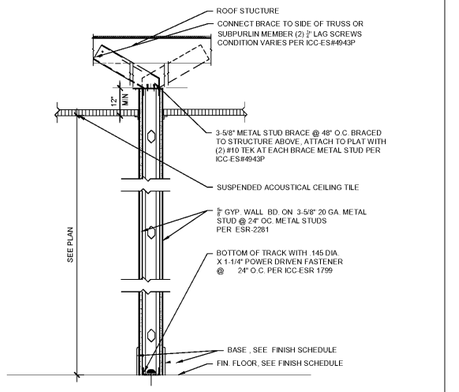

H1 WALL TYPE DETAIL
1"=1'-0"

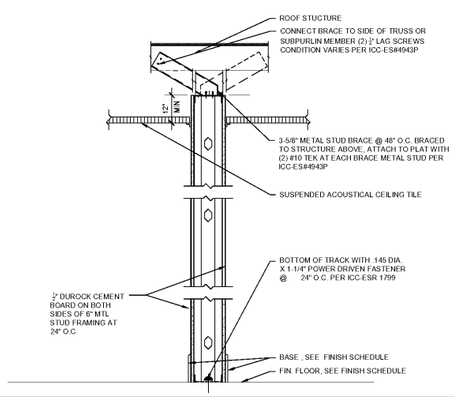

H4 WALL TYPE DETAIL
1"=1'-0"

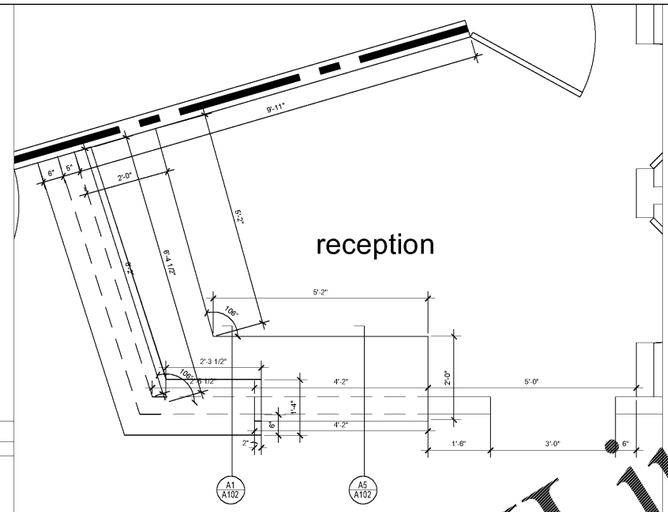

G9 ENLARGED RECEPTION DESK PLAN
3/4"=1'-0"

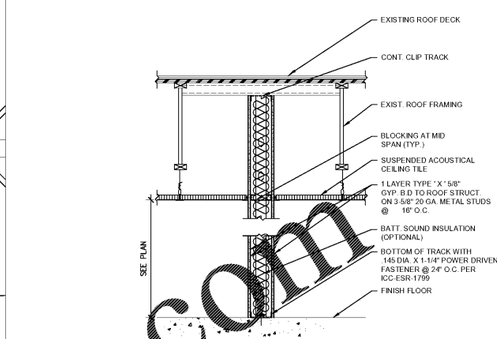

G13 WALL TYPE DETAIL 1-HR RATED
N.T.S.

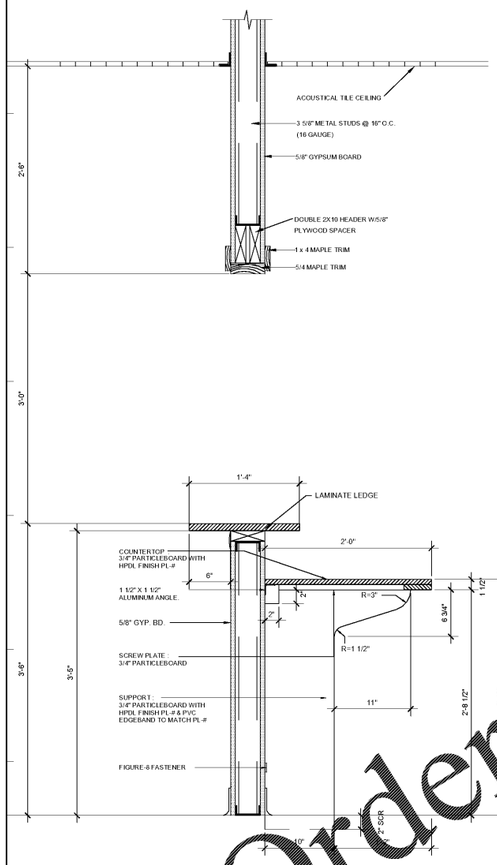

A1 RECEPTION DESK DTL. TYP.
1-1/2"=1'-0"

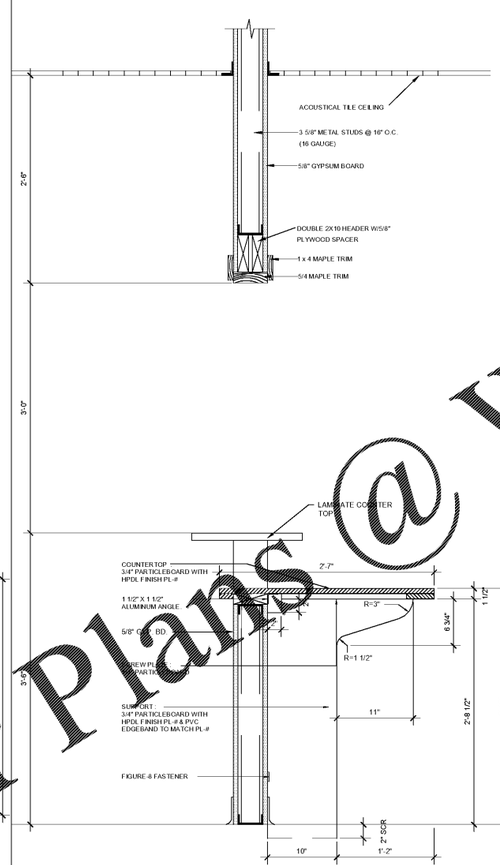

A5 RECEPTION DESK DTL.@ ADA ACCESSIBLE PORTION
1-1/2"=1'-0"

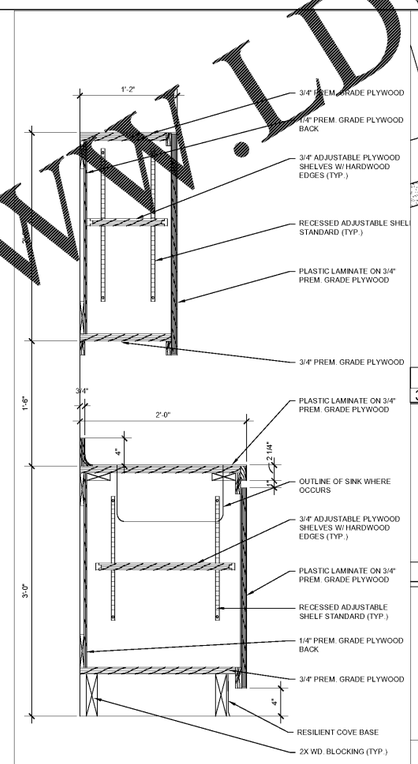

A9 KITCHEN MILLWORK DETAIL
1-1/2"=1'-0"

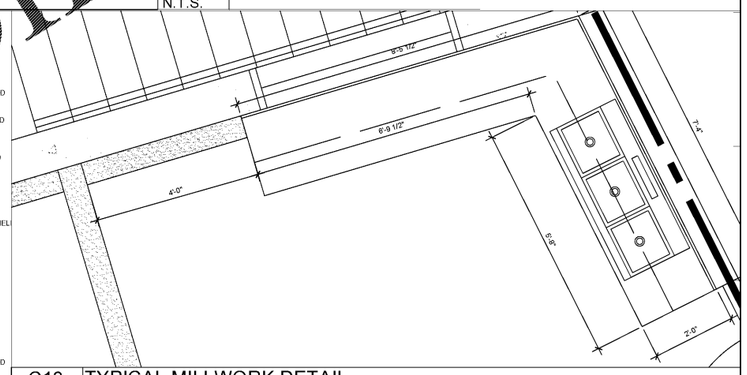

C13 TYPICAL MILLWORK DETAIL
3/4"=1'-0"

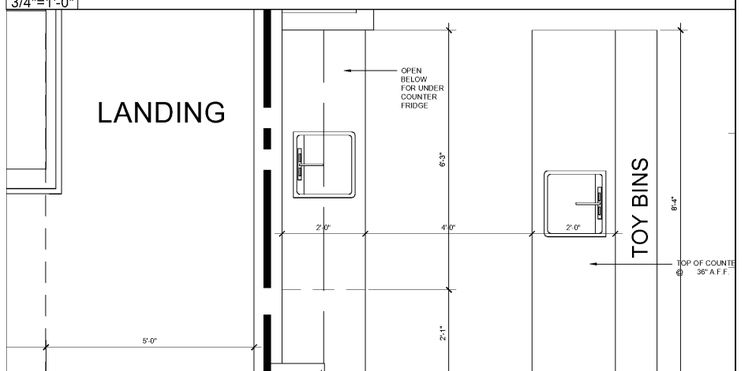

A13 CLASSROOM ENLARGED CABINET PLAN (TYP.)
3/4"=1'-0"

Order Plans @ WWW.LDILine.com

COPYRIGHT NOTE:

THIS DRAWING ITS COPIES AND ALL RELATED DOCUMENTS ARE THE PROPERTY OF THE DESIGN TEAM & MAY NOT BE REPRODUCED IN ANY MANNER AND/OR USED IN CONNECTION WITH ANY OTHER LOCATION OTHER THAN THIS SPECIFIC PROJECT WITH OUT THE EXPRESS WRITTEN CONSENT OF THE DESIGN TEAM.

ALL IDEAS, DESIGNS, ARRANGEMENTS AND PLANS INDICATED OR REPRESENTED BY THIS DRAWING ARE OWNED BY AND THE PROPERTY OF CONTRACT DESIGN CONCEPTS, INC. AND WE CREATED, EVOLVED AND DEVELOPED FOR USE ON AND IN CONNECTION WITH THE SPECIFIED PROJECT. NONE OF THE IDEAS, DESIGNS, ARRANGEMENTS OR PLANS SHALL BE USED BY OR DISCLOSED TO ANY PERSON, FIRM, OR CORPORATION FOR ANY PURPOSE WHATSOEVER WITH OUT THE WRITTEN PERMISION OF CONCTRACT DESIGN CONCEPTS, INC.

SCOPE OF DOCUMENT:

THESE DOCUMENTS INDICIATE THE GENERAL SCOPE OF THE PROJECT IN TERMS OF ARCHITECTURAL DESIGN CONCEPTS, THE DIMENSIONS OF THE BUILDING, THE MAJOR ARCHITECTURAL ELEMENTS AND THE TYPE OF STRUCTURAL, MECHANICAL, ELECTRICAL SYSTEMS. THE DRAWINGS DO NOT NECCESSARILY INDICATE OR DESCRIBE ALL WORK DESCRIBE ALL WORK FOR THE FULL PERFORMANCE AND COMPLETION OF THE REQUIREMENTS OF THE CONTRACT ON THE BASIS OF THE GENERAL SCOPE INDICATED OR DESCRIBED. THE TRADE CONTRACTOR SHALL FURNISH ALL ITEMS REQUIRED FOR THE PROPER EXECUTION AND COMPLETION OF THE WORK.

No.	Date	Revisions / Submissions
1		
2		
3		
4		
5		
6		
7		
8		

SHEET TITLE

WALL DETAILS, ENLARGED MILLWORK PLANS & MILLWORK DETAILS

PROJECT NAME

CREEK STONE ACADEMY CHILDCARE CENTER

2465 MEMORIAL DRIVE
ATLANTA, GA 30317
(DEKALB COUNTY)

STAMP

STATE OF GEORGIA
REGISTERED ARCHITECT

ISSUED FOR CONSTRUCTION

CONTRACT DESIGN CONCEPTS INCORPORATED
3665 SWIFTWATER PARKWAY
SUITE 307
SUWANEE, GA 30024
PHONE: 404.307.5933

ISSUE DATE: FEB 2019
PROJECT: CREEK STONE
DRAWN: TEAM

SHEET No.:

A102