SYMBOLS:
- CW LINE GOING DOWN
- HW LINE GOING DOWN
- GAS LINE GOING DOWN
- GAS LINE GOING UP

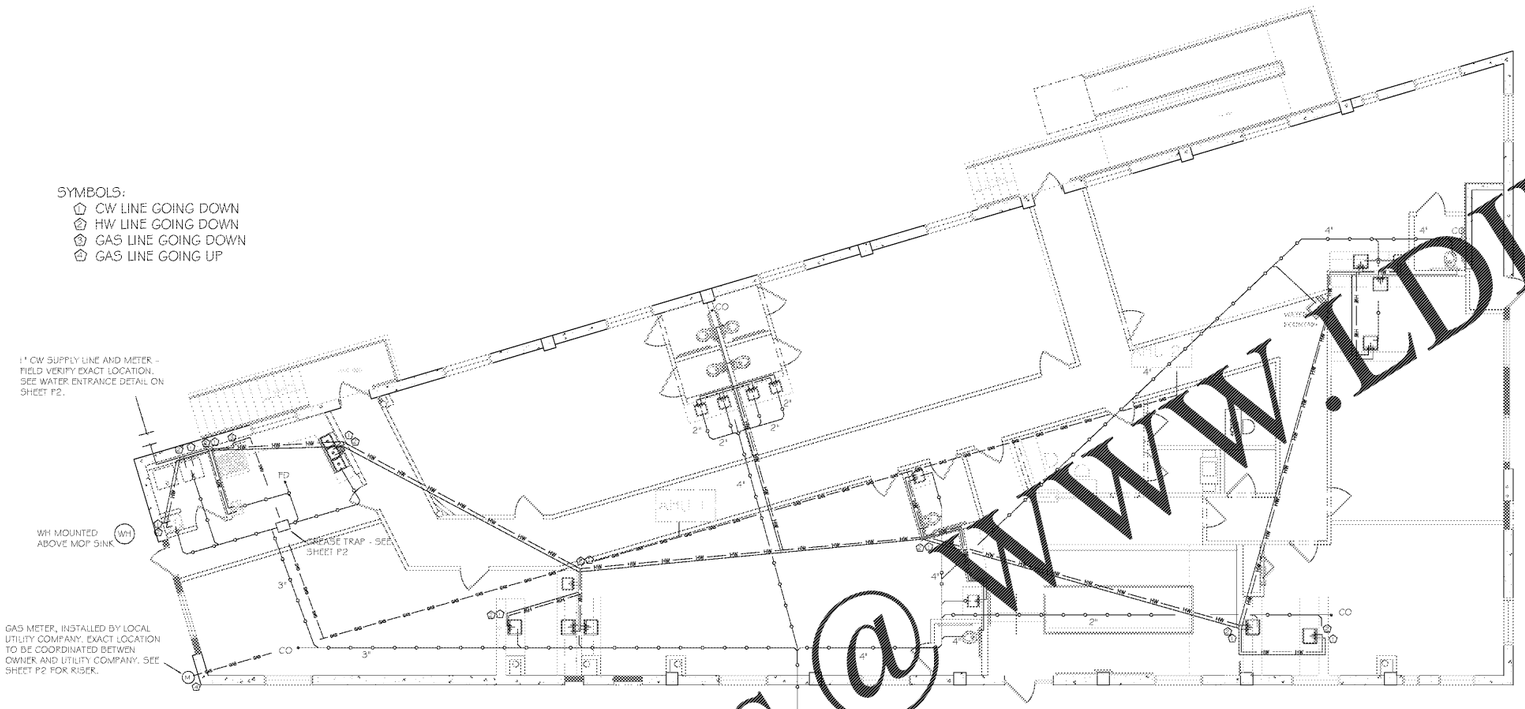

P-2 PLUMBING PLAN
SCALE: NONE

NOTES:
ALL HAND SINKS AND HAIR SINKS TO HAVE STUDOR VENT
ALL PLUMBING FIXTURES TO BE HIGH EFFICIENCY FIXTURES PER 2014 GA AMENDMENTS TO IMC 2012.

PLUMBER TO ENSURE VENT PIPES TERMINATE BUILDING EXTERIOR, WITH APPROPRIATE BIRD/PEST SCREEN PROTECTION.

EVERY DRY VENT CONNECTED TO A HORIZONTAL DRAIN SHALL BE CONNECTED ABOVE THE CENTERLINE OF THE HORIZONTAL DRAIN PIPE.

EVERY DRY VENT SHALL RISE TO A POINT NOT LESS THAN 6" ABOVE THE FLOOD LEVEL RIM OF THE HIGHEST TRAP OR TRAPPED FIXTURE BEING VENTED.

PLUMBING LEGEND

CW	COLD WATER
HW	HOT WATER
CO	CLEANOUT
FD	FLOOR DRAIN
OAE	OR APPROVED EQUAL
VTR	VENT THROUGH ROOF
WH	WATER HEATER - EXISTING 40 GALLON ELECTRIC
———	DOMESTIC COLD WATER
- - - -	DOMESTIC HOT WATER
——o——	SEWER LINE
----------	VENT LINES

½" CONNECTIONS TO FIXTURES, TYP.

SLOPE OF HORIZONTAL PIPES SHOULD BE IN ACCORDANCE WITH IPC TABLE 704.1 AS FOLLOWS:
PIPES 2½" OR LESS - ¼" PER FOOT, MIN.
PIPES 3 IN TO 6 IN - ⅛" PER FOOT, MIN.

PLUMBING FIXTURE CONNECTION SCHEDULE

SYMBOL	DESCRIPTION	MINIMUM CONNECTION SIZE WASTE	VENT	CW	HW	MTG. HT. FLOOR TO RIM	REMARKS
P-1	WATER CLOSET	4"	3"	1/2"	--	16 1/2"	KOHLER K3810 O.A.E., FLUSH VALVE (NO BOWLS), ELONGATED OPEN FRONT, ADA
P-2	WATER CLOSET	4	3"	1/2"	--	10"	AMERICAN STANDARD MODEL 2315.228 1.28 GPF
P-3	LAVATORY	2"	3"	1/2"	1/2"	36"	KOHLER K2080 O.A.E., W/ 1 GPM ADA COMPLIANT FAUCET
P-4	UTILITY/MOP SINK	2"	3"	1/2"	1/2"	TBD BY G.C.	TBD BY G.C.
P5	3-COMP SINK	2"	3"	1/2"	1/2"	TBD BY G.C.	TBD BY G.C.
P6	HAND SINK	2"	3"	1/2"		TBD BY G.C.	KLINGER'S TRADING MODEL HS-1000
FD	FLOOR DRAIN	3"	3"	--	--	N/A	WATTS MODEL FD-300, WITH HEEL PROOF GRATES
WH	WATER HEATER	--	--	3/4"	3/4"	N/A	NEW 50 GAL ELECTRIC AO SMITH W.H. ON PLATFORM ABOVE MOP SINK

Order Plans @ WWW.LDLine.com

COPYRIGHT:
THIS DRAWING, ITS' CONTENTS AND ALL RELATED DOCUMENTS ARE THE PROPERTY OF THE DESIGN TEAM & SHALL NOT BE REPRODUCED BY ANY MANNER WHATSOEVER AND NOR SHALL BE LOANED, PLACED WITH ANY OTHER LOCATION OTHER THAN THE CONTRACT PROJECT WITHOUT THE EXPRESS WRITTEN CONSENT OF THE DESIGN TEAM.

ALL CODES, DESIGNS, ARRANGEMENT AND PLANS REVEALED OR EMBODIED IN THESE DRAWINGS ARE OWNED BY AND THE PROPERTY OF CONTRACT DESIGN CONCEPTS, INC. AND WERE CREATED, EVOLVED AND DEVELOPED FOR USE ON AND IN CONNECTION WITH THE SPECIFIED PROJECT. NONE OF THE RIGHTS, INTERESTS, ARRANGEMENTS OR PLANS SHALL BE USED BY OR DISCLOSED TO ANY PERSON, FIRM OR CORPORATION FOR ANY PURPOSE WHATSOEVER WITHOUT THE WRITTEN PERMISSION OF CDCI, INCORPORATED.

SCOPE OF DOCUMENT:
THESE DOCUMENTS INDICATE THE GENERAL SCOPE OF THE PROJECT IN TERMS OF ARCHITECTURAL DESIGN CONCEPTS, SITE LAYOUT FOR THE BUILDING, THE MAJOR ARCHITECTURAL ELEMENTS AND THE TYPE OF STRUCTURAL, MECHANICAL, ELECTRICAL SYSTEMS. THE DRAWINGS DO NOT NECESSARILY INDICATE OR DESCRIBE ALL WORK REQUIRED. ALL WORK NOT SHOWN BUT REASONABLY INFERABLE AS BEING NECESSARY TO COMPLETE ANY PART OF THE WORK SHOWN OR DESCRIBED OR WHICH IS CUSTOMARILY INCLUDED, SHALL BE PROVIDED AS THOUGH SPECIFICALLY DESCRIBED HEREIN. THE PRIME CONTRACTOR SHALL FURNISH ALL ITEMS REQUIRED FOR THE PROPER EXECUTION AND COMPLETION OF THE WORK.

No.	Date	Revisions / Submissions
1		
2		
3		
4		
5		
6		
7		

SHEET TITLE
PLUMBING PLAN

PROJECT NAME
CREEK STONE ACADEMY CHILDCARE CENTER
2465 MEMORIAL DRIVE
ATLANTA, GA 30317
(DEKALB COUNTY)

STAMP
GEORGIA
MICHAEL E. FINN
ISSUED FOR CONSTRUCTION

C·D·C·I
CONTRACT DESIGN CONCEPTS INCORPORATED
COMMERCIAL DESIGN AND PLANNING SERVICES
3665 SWIFTWATER PARKWAY
SUITE 307
SUWANEE, GA 30024
PHONE: 404.307.5933

ISSUE DATE: FEB 2019
PROJECT: CREEK STONE
DRAWN: TEAM

SHEET No.:
P1