MATERIALS LEGEND

SPEC SECTION	DESCRIPTION	SYMBOL
02200	CRUSHED ROCK - GRAVEL FILL - POROUS FILL	
02200	EARTH - UNDISTURBED	
02200	EARTH - COMPACTED FILL	
02200	SAND	
03000	CONCRETE	
040500	GROUT	
04210	BRICK MASONRY	
04220	CONCRETE MASONRY UNIT - SMALL SCALE	
04220	CONCRETE MASONRY UNIT - LARGE SCALE	
04400	ROUGH STONE	
04720	CAST STONE MASONRY	
05000	ALUMINUM	
05000	BRASS - BRONZE	
05000	STEEL	
05530	GRATINGS, SECTION	
06105	ORIENTED STRAND BOARD (O.S.B.)	
06105	PARTICLE BOARD	
06105	PLYWOOD OR EXTERIOR SHEATHING	
06105	WOOD BLOCKING OR SHIM	
06105	WOOD FRAMING - CONTINUOUS	
06200	FINISHED WOOD	
07210	BATT INSULATION	
07210	SEMI-RIGID INSULATION - FIRE SAFING	
07210	RIGID INSULATION	
09000	SPRAY-ON FIRE SAFING OR INSULATION	
08800	GLASS	
09000	COMPRESSIBLE FILLER	
09000	CERAMIC TILE	
09200	PLASTER WITH METAL LATH	
09250	GYPSUM BOARD FINISH	
09640	WOOD FLOORING	
09400	TERRAZZO FINISH	
09680	CARPET & PAD	

SYMBOLS

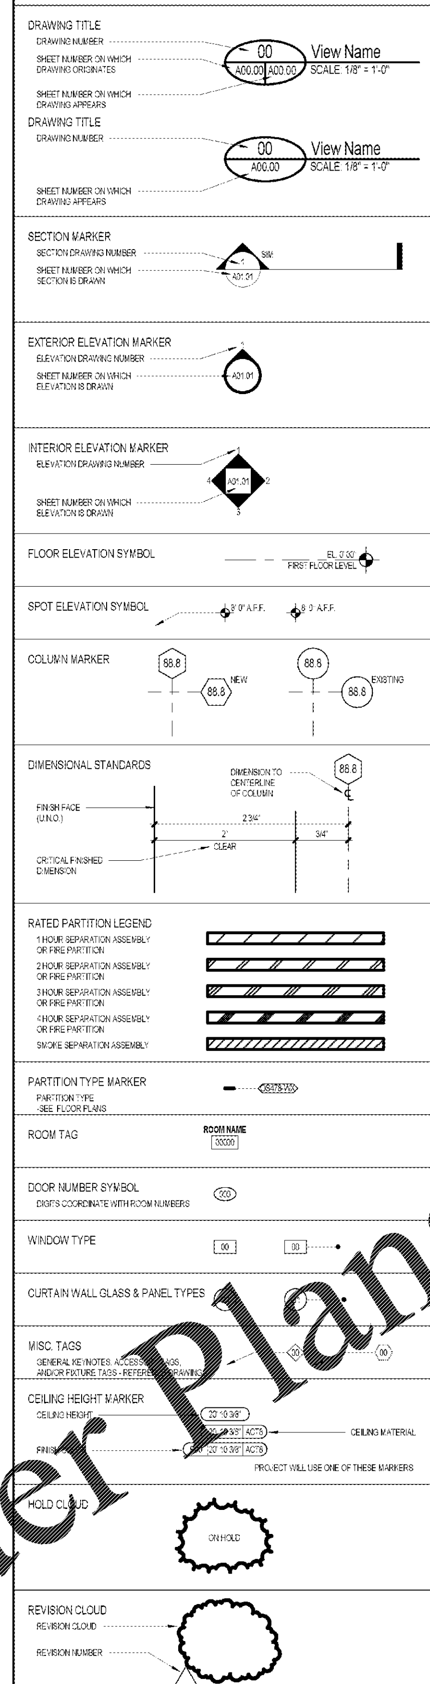

ABBREVIATIONS

A	
ACP	ACOUSTICAL CEILING PANEL
AD	AREA DRAIN
ADJ	ADJACENT
ADMIN	ADMINISTRATION
ADA	AMERICANS W/ DISABILITIES ACT
AFF	ABOVE FINISHED FLOOR
ALT	ALTERNATE
ALUM	ALUMINUM
ANOD	ANODIZE(D)
APPROX	APPROXIMATE
ARCH	ARCHITECT(URAL)
ASPH	ASPHALT
ASSY	ASSEMBLY
B	
BD	BOARD
BITUM	BITUMIN(OUS)
BLDG	BUILDING
BUR	BUILT-UP ROOFING
C	
CB	CATCH BASIN
CER	CERAMIC
CJ	CONTROL JOINT
CL	CENTER LINE
CLG	CEILING
CLO	CLOSET
CLR	CLEAR
CMU	CONCRETE MASONRY UNIT
COL	COLUMN
CONC	CONCRETE
CONST	CONSTRUCTION
CONT	CONTINUOUS
COORD	COORDINATE
CPT	CARPET
CT	CERAMIC TILE
CTR	CENTER
D	
DBL	DOUBLE
DEPT	DEPARTMENT
DET	DETAIL
DF	DRINKING FOUNTAIN
DIA	DIAMETER
DIM	DIMENSION
DISP	DISPENSER
DS	DOWNSPOUT
DR	DOOR
DWG	DRAWING
E	
EA	EACH
EIFS	EXTERIOR INSULATION & FINISH SYSTEM
EJ	EXPANSION JOINT
EL	ELEVATION
ELEC	ELECTRIC(AL)
ELEV	ELEVATOR
EOS	EDGE OF SLAB
EPS	EXPANDED MOLDED POLYSTYRENE BOARD (INSULATION)
XPS	EXTRUDED POLYSTYRENE BOARD (INSULATION)
EQ	EQUAL
EQUIP	EQUIPMENT
ESCAL	ESCALATOR
EXH	EXHAUST
F	
FD	FLOOR DRAIN
FE	FIRE EXTINGUISHER
FEC	FIRE EXTINGUISHER CABINET
FF	FINISH FACE
FHA	FAIR HOUSING ACT
FHC	FIRE HOSE CABINET
FIN FLR	FINISH FLOOR
FIXT	FIXTURE
FLR	FLOOR
FLG	FLOORING
FLUOR	FLUORESCENT
FOS	FACE OF STUD
FRT	FIRE RETARDANT TREATED
G	
GA	GAGE
GALV	GALVANIZED
GFRC	GLASS FIBER REINFORCED CONCRETE
GFRG	GLASS FIBER REINFORCED GYPSUM
GFRP	GLASS FIBER REINFORCED PLASTIC
GYP BD	GYPSUM BOARD
H	
HB	HOSE BIBB
HC	HANDICAP
HM	HOLLOW METAL
HY	HYDRANT
I	
ID	INSIDE DIAMETER
IIC	IMPACT ISOLATION CLASS
INFO	INFORMATION
INSUL	INSULATION
IRMA	INVERTED ROOF MEMBRANE ASSEMBLY
J	
JAN	JANITOR
L	
LAV	LAVATORY
M	
MAX	MAXIMUM
MECH	MECHANICAL
MEZZ	MEZZANINE
MH	MANHOLE
MIN	MINIMUM
MISC	MISCELLANEOUS
N	
NA	NOT APPLICABLE
NIC	NOT IN CONTRACT
NO	NUMBER
NTS	NOT TO SCALE
O	
OC	ON CENTER
OD	OUTSIDE DIAMETER
OPNG	OPENING
OPP	OPPOSITE (HAND)
ORD	OVERFLOW ROOF DRAIN
O.T.S.	OPEN TO STRUCTURE
P	
PL	PROPERTY LINE
PLAM	PLASTIC LAMINATE
PLAS	PLASTER
PLYWD	PLYWOOD
POL	POLISHED
PSF	POUNDS PER SQUARE FOOT
PSI	POUNDS PER SQUARE INCH
PT	PAINT
Q	
QT	QUARRY TILE
R	
R VALUE	THERMAL RESISTANCE
RB	RESILIENT BASE
RCP	REFLECTED CEILING PLAN
RD	ROOF DRAIN
REF	REFERENCE
REQD	REQUIRED
RM	ROOM
RO	ROUGH OPENING
S	
SAB	SOUND ATTENUATION BLANKET
SCHED	SCHEDULE
SD	STORM DRAIN
SHT	SHEET
SIM	SIMILAR
SQ	SQUARE
SPKR	SPEAKER
SPKLR	SPRINKLER
STC	SOUND TRANSMISSION COEFFICIENT
STD	STANDARD
STL	STEEL
STOR	STORAGE
STRUC	STRUCTURAL
SST	STAINLESS STEEL
SUSP	SUSPEND(ED)
SUSP CLG	SUSPENDED CEILING
SH...	SHEE...
T	
T&G	TONGUE & GROOVE
TEL	TELEPHONE
THK	THICK
THRU	THROUGH
TYP	TYPICAL
U	
UL	UNDERWRITERS LABORATORY
UNO	UNLESS NOTED OTHERWISE
V	
VCT	VINYL COMPOSITION TILE
VIF	VERIFY IN FIELD
VOL	VOLUME
VT	VINYL TILE
VWC	VINYL WALL COVERING
W	
WC	WATER CLOSET
WD	WOOD
W/O	WITHOUT

APPLICABLE CODES

BUILDING:	INTERNATIONAL BUILDING CODE, 2006 EDITION (NORTH CAROLINA STATE BUILDING CODE 2009)
FIRE:	INTERNATIONAL FIRE CODE, 2006 EDITION WITH GEORGIA AMENDMENTS 2007 AND 2010
LIFE SAFETY:	NATIONAL FIRE PROTECTION ASSOCIATION (NFPA) 101 LIFE SAFETY CODE, 2000 EDITION WITH GEORGIA AMENDMENTS 2011
MECHANICAL:	INTERNATIONAL MECHANICAL CODE, 2006 (NORTH CAROLINA STATE MECHANICAL CODE 2009)
PLUMBING:	INTERNATIONAL PLUMBING CODE, 2006 (NORTH CAROLINA STATE PLUMBING CODE 2009)
ELECTRICAL:	NATIONAL ELECTRICAL CODE, 2008 (NORTH CAROLINA STATE ELECTRICAL CODE 2008)
GAS:	INTERNATIONAL FUEL GAS CODE, 2006 EDITION WITH GEORGIA AMENDMENTS 2007, 2008, 2009, AND 2010
ENERGY:	INTERNATIONAL ENERGY CONSERVATION CODE, 2006 (NORTH CAROLINA STATE ENERGY CODE 2009)
ACCESSIBILITY:	2002 NORTH CAROLINA STATE ACCESSIBILITY CODE
FAIR HOUSING:	FEDERAL FAIR HOUSING ACT GUIDELINES 1990

GENERAL NOTES

A. GENERAL NOTES:

1.THE CONTRACT, ADDENDA, SUPPLEMENTAL CONDITIONS, GENERAL REQUIREMENTS, GENERAL CONDITIONS, AND TECHNICAL SPECIFICATIONS SHALL HAVE PRECEDENCE OVER THESE GENERAL NOTES. ANY CONFLICT BETWEEN THESE GENERAL NOTES AND LANGUAGE FOUND IN THE ABOVE DOCUMENTS OR IN THE DRAWINGS OR IN ANY OTHER CONTRACT DOCUMENT SHALL BE BROUGHT TO THE ATTENTION OF THE ARCHITECT IMMEDIATELY FOR FURTHER CLARIFICATION.

2. CONTRACTOR SHALL PROVIDE COMPLETE SYSTEMS AND ASSEMBLIES THAT INCLUDE ALL COMPONENTS NECESSARY FOR A FULLY FUNCTIONAL ASSEMBLY SATISFYING THE DESIGN INTENT, COMPLY WITH THE REQUIREMENTS INDICATED IN THE CONTRACT DOCUMENTS AND READY FOR THE INTENDED USE. REFERENCE CONDITIONS OF THE CONTRACT AND/OR GENERAL REQUIREMENTS FOR ADDITIONAL INFORMATION.

3. REFERENCE CONDITIONS OF THE CONTRACT AND/OR GENERAL REQUIREMENTS FOR ANY OCCUPANCY RESTRICTIONS OR REQUIREMENTS DURING CONSTRUCTION.

4. REFERENCE CONDITIONS OF THE CONTRACT AND/OR GENERAL REQUIREMENTS REGARDING REQUIREMENTS FOR DOCUMENTATION AND REPORTING OF FIELD CONDITIONS BY THE CONTRACTOR AND COORDINATION WITH THE CONTRACT DOCUMENTS.

5. REFERENCE CONDITIONS OF THE CONTRACT AND/OR GENERAL REQUIREMENTS REGARDING COORDINATION OF THE WORK OR OTHER SPECIAL COORDINATION REQUIREMENTS.

B. DEFINITIONS:

1. "TYPICAL" OR "TYP." INDICATES IDENTICAL COMPLETE SYSTEM, ASSEMBLY OR COMPONENT SHALL BE PROVIDED FOR EACH OCCURRENCE OF THE CONDITION NOTED.

2. "SIMILAR" INDICATES COMPLETE SYSTEM, ASSEMBLY AND COMPONENTS SHALL BE PROVIDED, INCLUDING ANY ADJUSTMENTS REQUIRED DUE TO VARIATION AT A PARTICULAR CONDITION, RESULTING IN COMPARABLE CHARACTERISTICS FOR THE "SIMILAR" CONDITION NOTED. ARCHITECT SHALL BE THE SOLE JUDGE OF A SIMILAR CONDITION'S COMPLIANCE WITH THE DESIGN INTENT.

3. "AS REQUIRED" INDICATES ITEMS OF WORK REQUIRED TO PROVIDE FOR A COMPLETE SYSTEM, ASSEMBLY OR COMPONENT AS INDICATED IN THE CONTRACT DOCUMENTS. ALL COMPONENTS OF THE NOTED SYSTEM SHALL BE PROVIDED, INSTALLED COMPLETE AND READY FOR THE INTENDED USE.

4. "ALIGN" INDICATES ACCURATELY PROVIDE FINISH FACES OF MATERIALS IN STRAIGHT, TRUE, LEVEL AND/OR PLUMB RELATION TO ADJACENT SURFACES WITHIN TOLERANCES DEFINED IN THE TECHNICAL SPECIFICATIONS.

5. REFERENCE DIVISION 01 OF THE PROJECT MANUAL FOR ADDITIONAL DEFINITIONS AND CLARIFICATIONS.

C. DIMENSIONS:

1. DIMENSIONS ARE INDICATED TO THE CENTERLINE OF STRUCTURAL GRID, FACE OF CAST-IN-PLACE CONCRETE WALL, FACE OF UNIT MASONRY WALL, AND/OR TO THE FINISH FACE OF INTERIOR WALLS AND PARTITIONS AS SCHEDULED, UNLESS NOTED OTHERWISE.

2. FLOOR ELEVATIONS ARE INDICATED TO THE TOP SURFACE OF THE "STRUCTURAL" SLAB, UNLESS NOTED OTHERWISE.

3. CEILING HEIGHTS ARE INDICATED FROM FLOOR ELEVATIONS TO THE FINISH FACE OF SUSPENDED CEILING SYSTEMS OR FACE OF FINISH MATERIALS, AS INDICATED OR SCHEDULED.

4. DIMENSIONS SHOWN ON THE DRAWINGS SHALL INDICATE THE REQUIRED SIZES, CLEARANCES, AND DIMENSIONAL RELATIONSHIPS BETWEEN PROJECT SYSTEMS, ASSEMBLIES AND COMPONENTS. DIMENSIONS SHALL NOT BE DETERMINED BY SCALING THE DRAWINGS.

5. WHERE EQUIPMENT OR COMPONENTS HAVE DIMENSIONAL VARIATION DEPENDENT ON THE SELECTED MANUFACTURER, THE CONTRACTOR SHALL BE RESPONSIBLE TO COORDINATE ADJOINING CONSTRUCTION TO ACCOMMODATE THE SELECTED MANUFACTURER'S REQUIREMENTS.

6. REFERENCE DIVISION 01 OF THE PROJECT MANUAL FOR ADDITIONAL REQUIREMENTS FOR COORDINATION OF DRAWINGS AND DIMENSIONS.

D. PROJECT NOTES:

- GC TO COORDINATE AS-BUILT DETAILS & DIMENSIONS. ANY CONFLICTS IN DESIGN SHOULD BE BROUGHT TO THE ARCHITECT'S ATTENTION.

DRAWING INDEX (DESIGN DEVELOPMENT)

SHEET NO.	SHEET NAME
GENERAL	
G0.00	COVER SHEET
G0.02	DRAWING INDEX & GENERAL INFORMATION
CIVIL	
C2.00	DEMOLITION/EXISTING FEATURES PLAN
C3.00	SITE PLAN
C4.00	GRADING PLAN
C5.00	UTILITY PLAN
C6.00	EROSION AND SEDIMENT PROTECTION PLAN
C8.00	GENERAL NOTES
C9.00	EROSION, SEDIMENT AND POLLUTION CONTROL NOTES
C10.00	EROSION, SEDIMENT AND POLLUTION CONTROL DETAILS
C11.00	CONSTRUCTION DETAILS
LANDSCAPE	
L1.01	LANDSCAPE PLAN
ARCHITECTURE	
A1.02	ARCHITECTURAL SITE PLAN
A1.01	DEMOLITION PLANS
A2.01	GROUND - FLOOR PLAN
A4.01	BUILDING ELEVATIONS
A5.01	NEW VESTIBULE & WALL SECTIONS
A6.01	SECTION DETAILS
A9.01	DOOR SCHEDULE AND TYPES
STRUCTURAL	
S1.01	STRUCTURAL NOTES AND SPECIAL INSPECTIONS
S2.01	FOUNDATION AND FRAMING PLANS
S3.01	FOUNDATION DETAILS
S4.01	FRAMING DETAILS

COOPER CARRY
THE CENTER FOR CONNECTIVE ARCHITECTURE

191 Peachtree Street NE
Suite 2400
Atlanta, GA 30303-1770
(404) 237-2000
coopercarry.com

ATLANTA NEW YORK WASHINGTON

©2019 COOPER CARRY

SCOPE DOCUMENTS

The Contract Documents Issued for [Conceptual Design, Schematic Design, Design Development, Partial Construction Documents and Other Issuance up to Issued for Construction] are intended to be at that level of completion and as such, may be neither complete nor coordinated. The Contractor is responsible for complete and coordinated pricing [and execution] of the Work, and shall include items necessary for the proper execution and completion of the Work, as shown, specified, reasonably inferred or required for a complete Project. For Work of delegated designs, systems, assemblies, components and materials shall comply with national, state and local code requirements. The Contractor shall inform the Owner and Architect, in timely fashion, of any discovered omissions, inconsistencies or errors in the Contract Documents.

ISSUANCES		
No.	Drawing Issue Description	Date
1	Design Development	08/28/2019

St Vincent de Paul Georgia Council Headquarters

2050 Chamblee Tucker Rd
Chamblee, GA 30314
♦
St Vincent de Paul Georgia

DRAWING INDEX & GENERAL INFORMATION

BILL HALTER	20180316
Principal-in-Charge	Project No.
MIKE SERVICE	01/20/17
Project Manager	Date
Checker	
Project Architect	
TORRANCE WONG	G0.02
Staff Architect	Drawing No.

NOT ISSUED FOR CONSTRUCTION

PROJECT NUMBER: 20180316 PROJECT NAME: St Vincent de Paul Georgia Council Headquarters
M:\2018\20180316\D_7-Drawings\D_1-Revit\Users\20180316_2017_SVDP EXTERIOR ARCHITECTURE_wong02054.rvt
8/30/2019 4:31:18 PM

Order Plans @ www.LDILine.com