PLANT SCHEDULE

TREES	QTY	BOTANICAL NAME	COMMON NAME	CONT	SIZE	SPACING
CA	6	CARPINUS CAROLINIANA	AMERICAN HORNBEAM	B & B	2" CAL., 10' HT	AS SHOWN
CC	5	CERCIS CANADENSIS	EASTERN REDBUD	B & B	2" CAL., 8-10' HT	
IF	3	ILEX X ATTENUATA 'FOSTER NO. 2'	FOSTER NO. 2 HOLLY	45 GAL	8-10' HT	AS SHOWN
IL	5	ILEX X 'CHRISTMAS JEWEL'	CHRISTMAS JEWEL HOLLY	CONTAINER	6-8' HT	AS SHOWN
RP	7	ROBINIA PSEUDOACACIA	BLACK LOCUST	B & B	2" CAL, 14' HT	AS SHOWN

SHRUBS	QTY	BOTANICAL NAME	COMMON NAME	CONT	SIZE	SPACING
AT	81	ABELIA X GRANDIFLORA 'TWIST OF LIME' TM	TWIST OF LIME ABELIA	7 GAL	24"-30" HT	AS SHOWN
BC	44	BERBERIS THUNBERGII 'CRIMSON PYGMY'	CRIMSON PYGMY BARBERRY	3 GAL	15"-18"HT	AS SHOWN
DE	43	DISTYLIUM X 'EMERALD HEIGHTS'	EMERALD HEIGHTS DISTYLIUM	7 GAL	24"-36" HT	AS SHOWN
FG	17	FOTHERGILLA GARDENII	DWARF FOTHERGILLA	5 GAL	24"-30" HT	AS SHOWN
IP	9	ILLICIUM FLORIDANUM	PURPLE ANISE	7 GAL	30"-36" HT	AS SHOWN
IS	42	ILEX VOMITORIA 'STOKES DWARF'	DWARF YAUPON	5 GAL	15"-18"HT	AS SHOWN
LC	82	LOROPETALUM CHINENSE 'CRIMSON FIRE'	CRIMSON FIRE LOROPETALUM	5 GAL	18"-24" HT	AS SHOWN
RN	109	RAPHIOLEPSIS INDICUM 'MAJA'	DWARF INDIAN HAWTHORN	5 GAL	24" HT	AS SHOWN
TA	2	THUJA ORIENTALIS 'AUREA NANA'	DWARF GOLDEN ARBORVITAE	7 GAL	24"-36" HT	AS SHOWN
TG	40	TERNSTROEMIA GYMNANTHERA	JAPANESE TERNSTROEMIA	5 GAL	18"-24" HT	AS SHOWN
VL	9	VIBURNUM RHYTIDOPHYLLUM	LEATHERLEAF VIBURNUM	7 GAL	30"-36" HT	AS SHOWN

SHRUB AREAS	QTY	BOTANICAL NAME	COMMON NAME	CONT	SIZE	SPACING
HI	124	HEMEROCALLIS SPP.	DAYLILY	1 GAL	18'-24" HT	12" O.C.
JN	90	JUNIPERUS PROCUMBENS 'NANA'	SHORE JUNIPER	1 GAL	6-12" HT.	36" O.C.

GROUND COVERS	QTY	BOTANICAL NAME	COMMON NAME	CONT	SIZE	SPACING
CD2	3,209 SF	CYNODON DACTYLON	BERMUDA GRASS	SOD	NA	NA

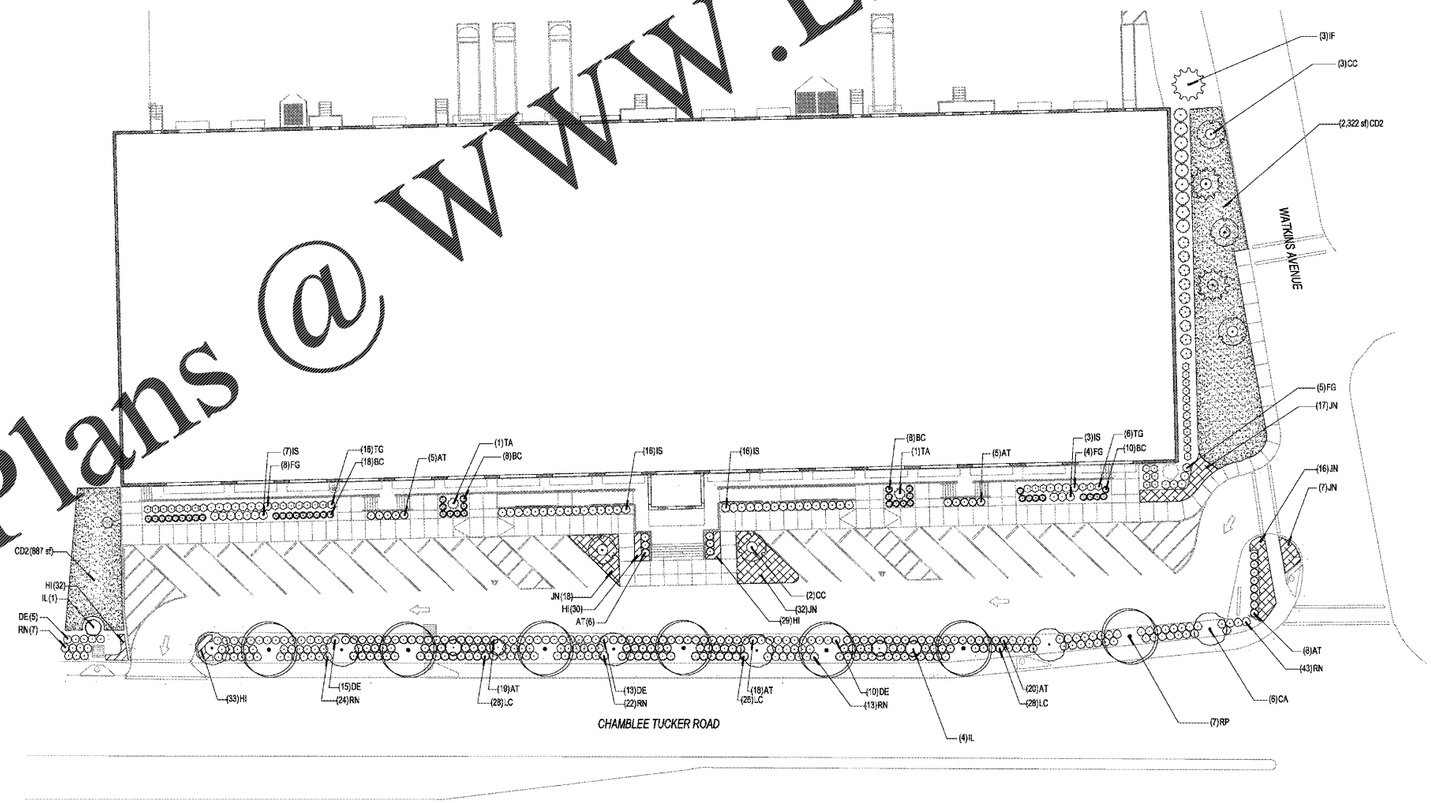

NOTES:
1. PROVIDE 3" SHREDDED HARDWOOD MULCH OR APPROVED EQUAL TO ALL LANDSCAPE BEDS

1 / L1.01 LANDSCAPE PLAN

0 20 40 60 feet
SCALE: 1" = 20'

NORTH

Order Plans @ www.LDInline.com

COOPER CARRY
191 Peachtree Street NE
Suite 2400
Atlanta, GA 30303-1770
(404) 237-2000
coopercarry.com

© 2019 COOPER CARRY

SCOPE DOCUMENTS

The Contract Documents issued for [Conceptual Design, Schematic Design, Design Development, Partial Construction Documents and Other Issuance up to Issued for Construction] are intended to be at that level of completion and as such, may be neither complete nor coordinated. The Contractor is responsible for complete and coordinated pricing [and execution] of the Work, and shall include items necessary for the proper execution and completion of the Work, as shown, specified, reasonably inferred or required for a complete Project. For Work of delegated designs, systems, assemblies, components and materials shall comply with national, state and local code requirements. The Contractor shall inform the Owner and Architect, in timely fashion, of any discovered omissions, inconsistencies or errors in the Contract Documents.

ISSUANCES		
No.	Drawing Issue Description	Date
1	DESIGN DEVELOPMENT	08/28/19

St Vincent de Paul Georgia
Council Headquarters

2050 Chamblee Tucker Rd
Chamblee, GA 30314

St Vincent de Paul Georgia

LANDSCAPE PLAN

K. BLIND Director of Landscape Architecture	20190316 Project No.
L. SEWELL Landscape Architect	08/28/19 Date
	L1.01
	Drawing No. VALUE_d

NOT ISSUED FOR CONSTRUCTION

PROJECT NUMBER-20190316 PROJECT NAME:ST VINCENT DE PAUL
L1.01 - LANDSCAPE PLAN
M:\2018\20180316\D-7 Drawings\D-7-4 Autocad\Landfx\20180316_LPL.dwg
8/28/2019 10:30 AM